


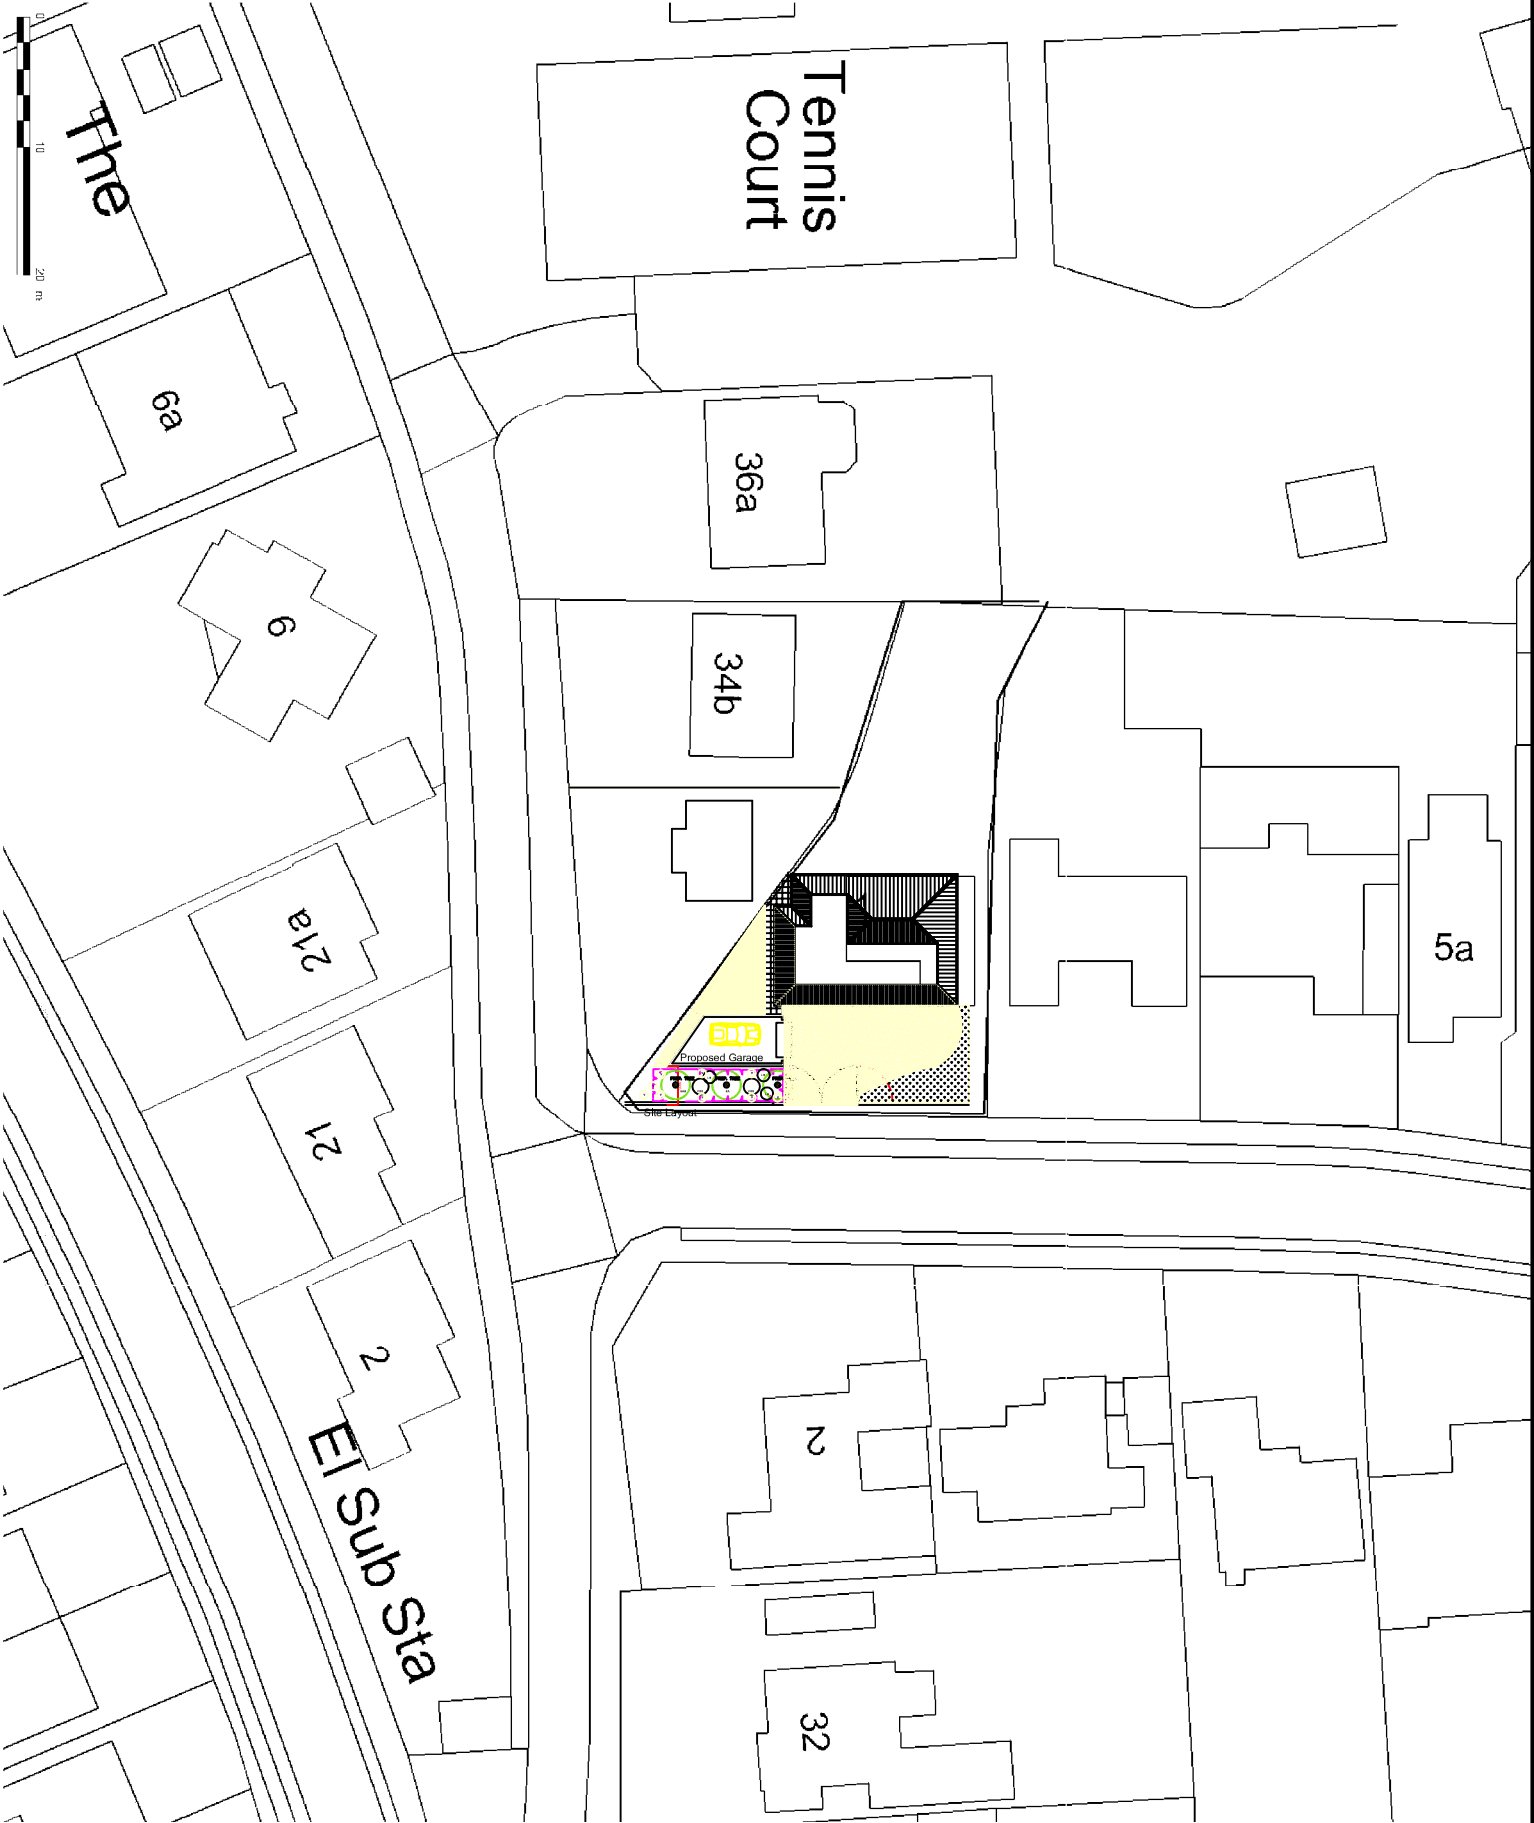

SCALE

1/500

TITLE

Proposed Garage & Playground

DATE

Mar. 12

1, North Shore Road
Hayling Island

DETAIL

BLOCK PLAN

AUTHOR

PG

DRAWING No
12/10/B01

A B C D E F G H
I J K L M N P Q R
S T U V W X Y Z

BURGAN HOUSE, 8/10 EAST STREET,
HAYVANT, HAMPSHIRE PO9 1AQ
TEL 02392 472650 FAX 02392 472702

PETER GALLOWAY PARTNERSHIP



A R C H I T E C T S

REVISION A: 34B ADJACENT PROPERTY ADDED - 01/03/12 - PG
REVISION B: RIDE HEIGHT REDUCED AND FOOTPRINT REDUCED 600mm - 19-04-12 - PG
REVISION C: SCHEME AMENDED - 24-04-12 - PG