

East Elevation Scale 1:100 at A1

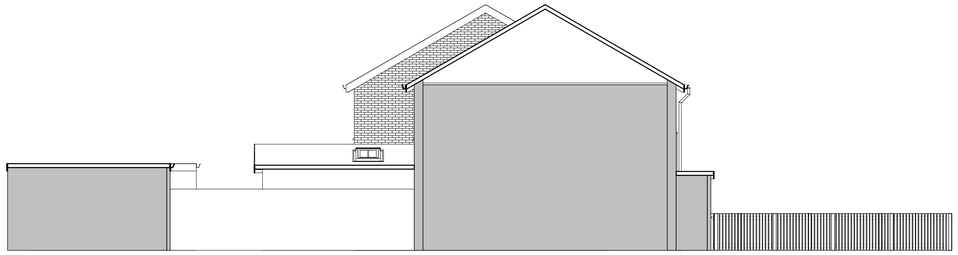

North Elevation Scale 1:100 at A1



South Elevation Scale 1:100 at A1



West Elevation Scale 1:100 at A1

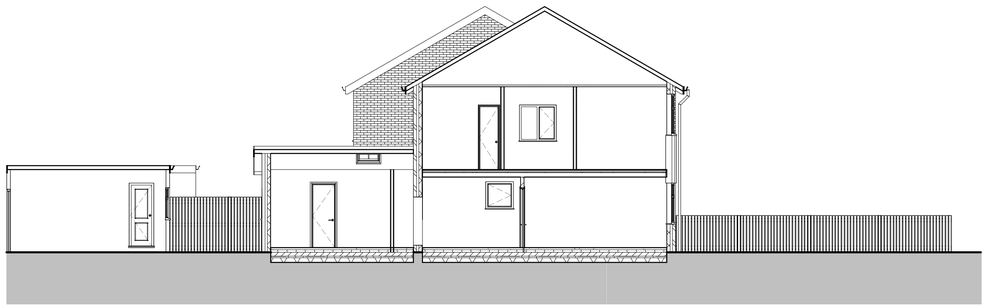

East to West Site Section Scale 1:100 at A1

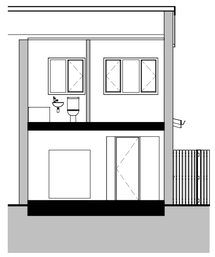

North to South
Site Section Scale
1:100 at A1



Raised Rear View



Streetscene



Rear View



Rear View



Raised Rear View

IJ Murray Associates

www.ijma.co.uk

IJ Murray Associates
173 Havant Road
Hayling Island
Hampshire
PO11 0LF
Phone 02392469004
Mob 07779 246915
e-mail ian@ijma.co.uk

No.	Description	Date

Jim Clift
11 Linden Grove
HI

Elevations and Views

Project number	Project Number
Date	Issue Date
Drawn by	Author
Checked by	Checker

A102

Scale	As indicated

25/10/2011 11:16:04