SUPERSEDED

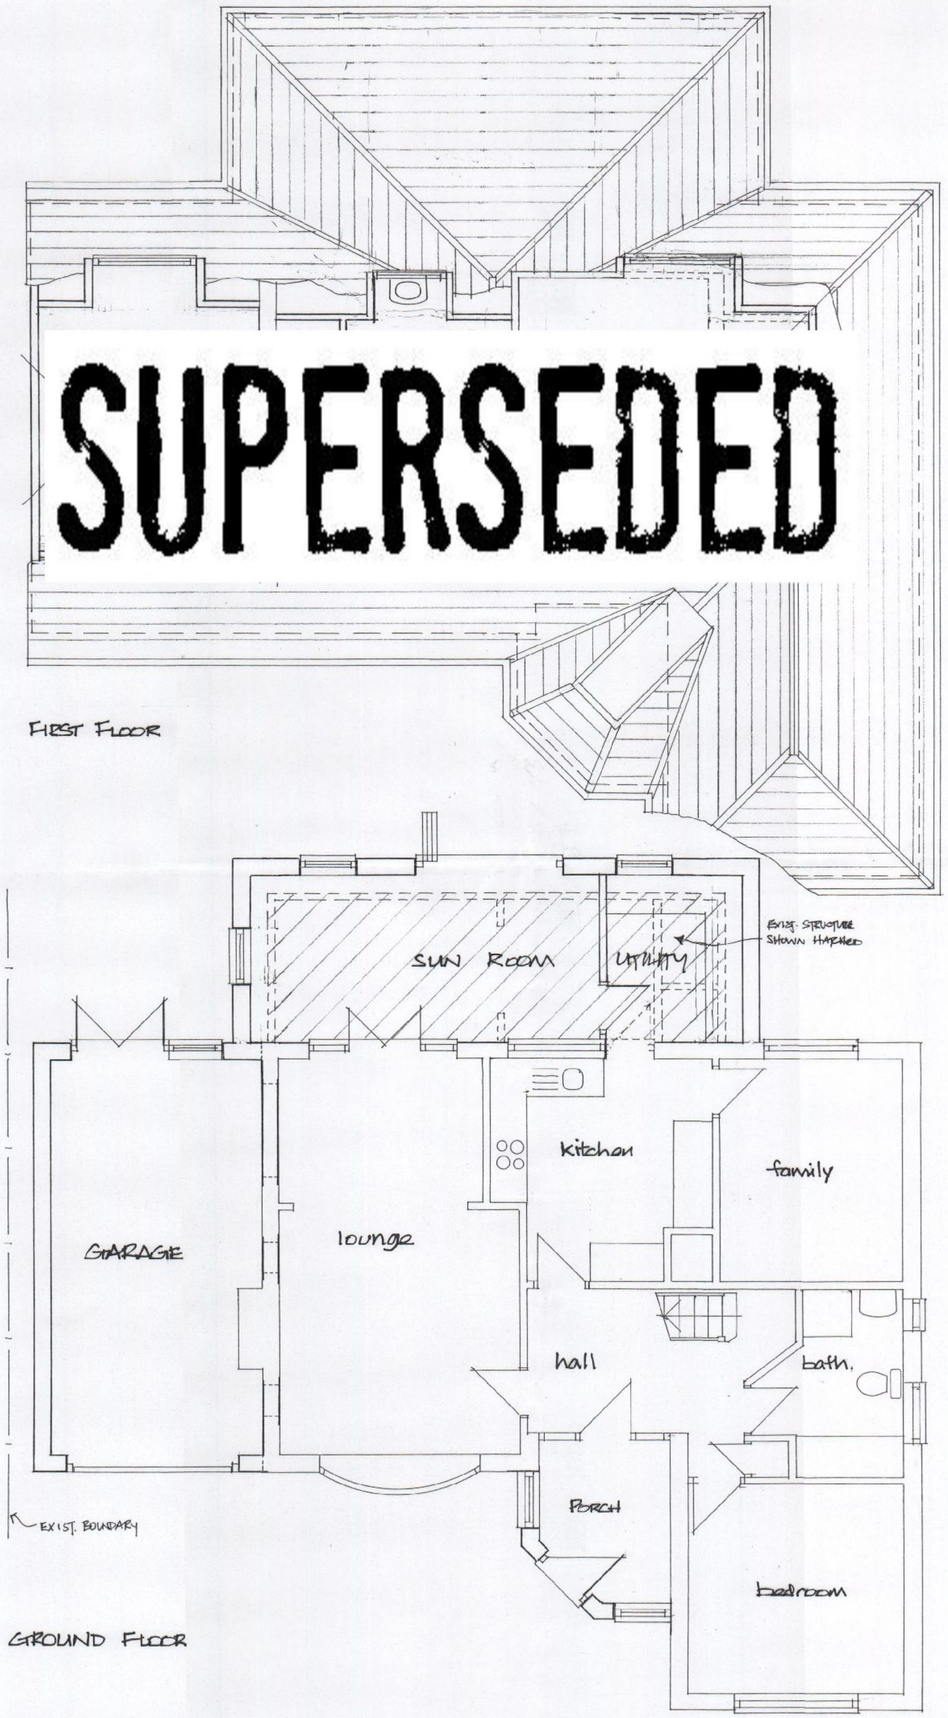

SUPERSEDED

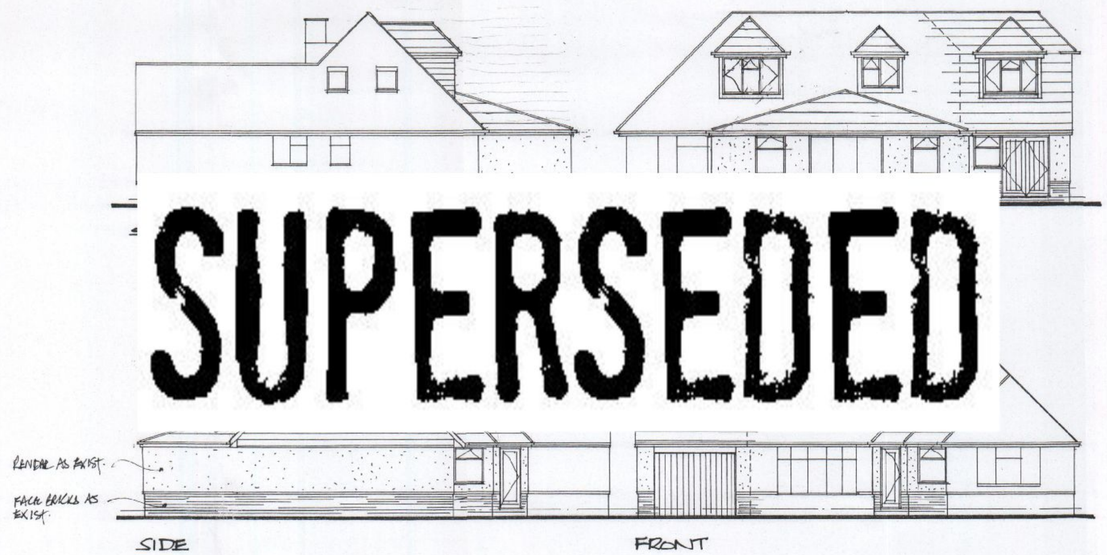

HAVANT BOROUGH COUNCIL
13 OCT 2011
RECEIVED

DEREK TREAGUS ASSOCIATES
ARCHITECTURAL SERVICES
Flat 3, 34 Wimbledon Park Road, Southsea, Hants PO5 2PT
Tel 07956 624094

Project
ALTERATIONS TO 6 WALLIS GARDENS, WATERLOOVILLE, HAMPSHIRE.

Client: **Mr & Mrs G Jupe**

Title: **PLANNING DRAWING**

Date	Drawn	Scale
July 2011	DT	1:50,1:100,1:1250

Dwg No. **11.929.01** Rev.