
PERMIT

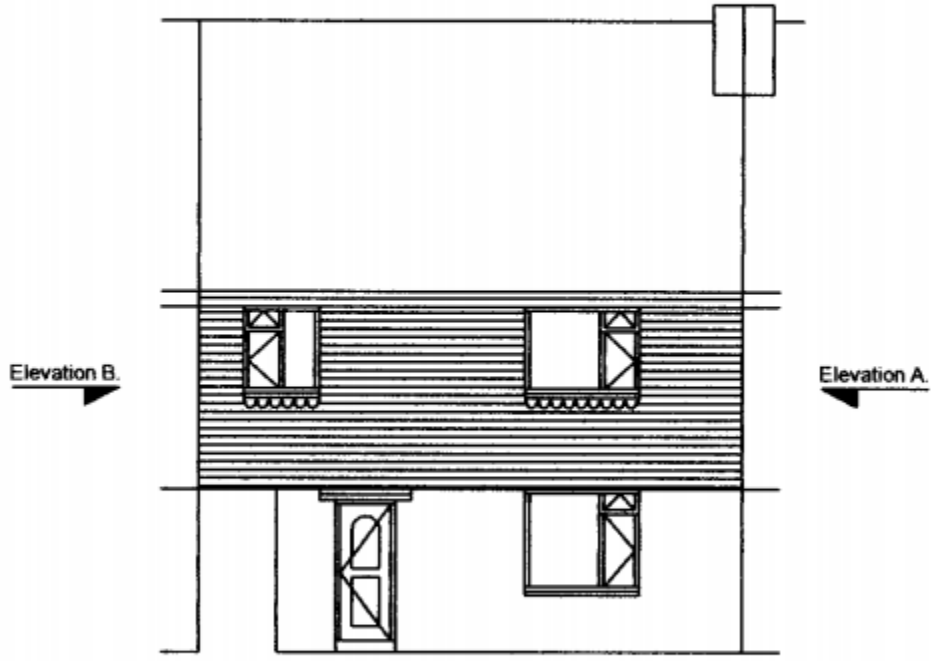

First Floor,
Tile hung (brown concrete plain tiles).

Ground Floor,
Brick walling.

Windows & Doors U-pvc double glazed.

Title: Existing Front Elevation
Address: 16 Ernest Road, Havent. Hants.
Scale: 1:100
Date: 06-05-10
Drawing No.: EFE02