


**PROPOSED TWO STOREY SIDE ADDITION.  
22, ST HELENS ROAD, HAYLING ISLAND, HANTS.  
FOR MR & MRS T.R. POINTER.**

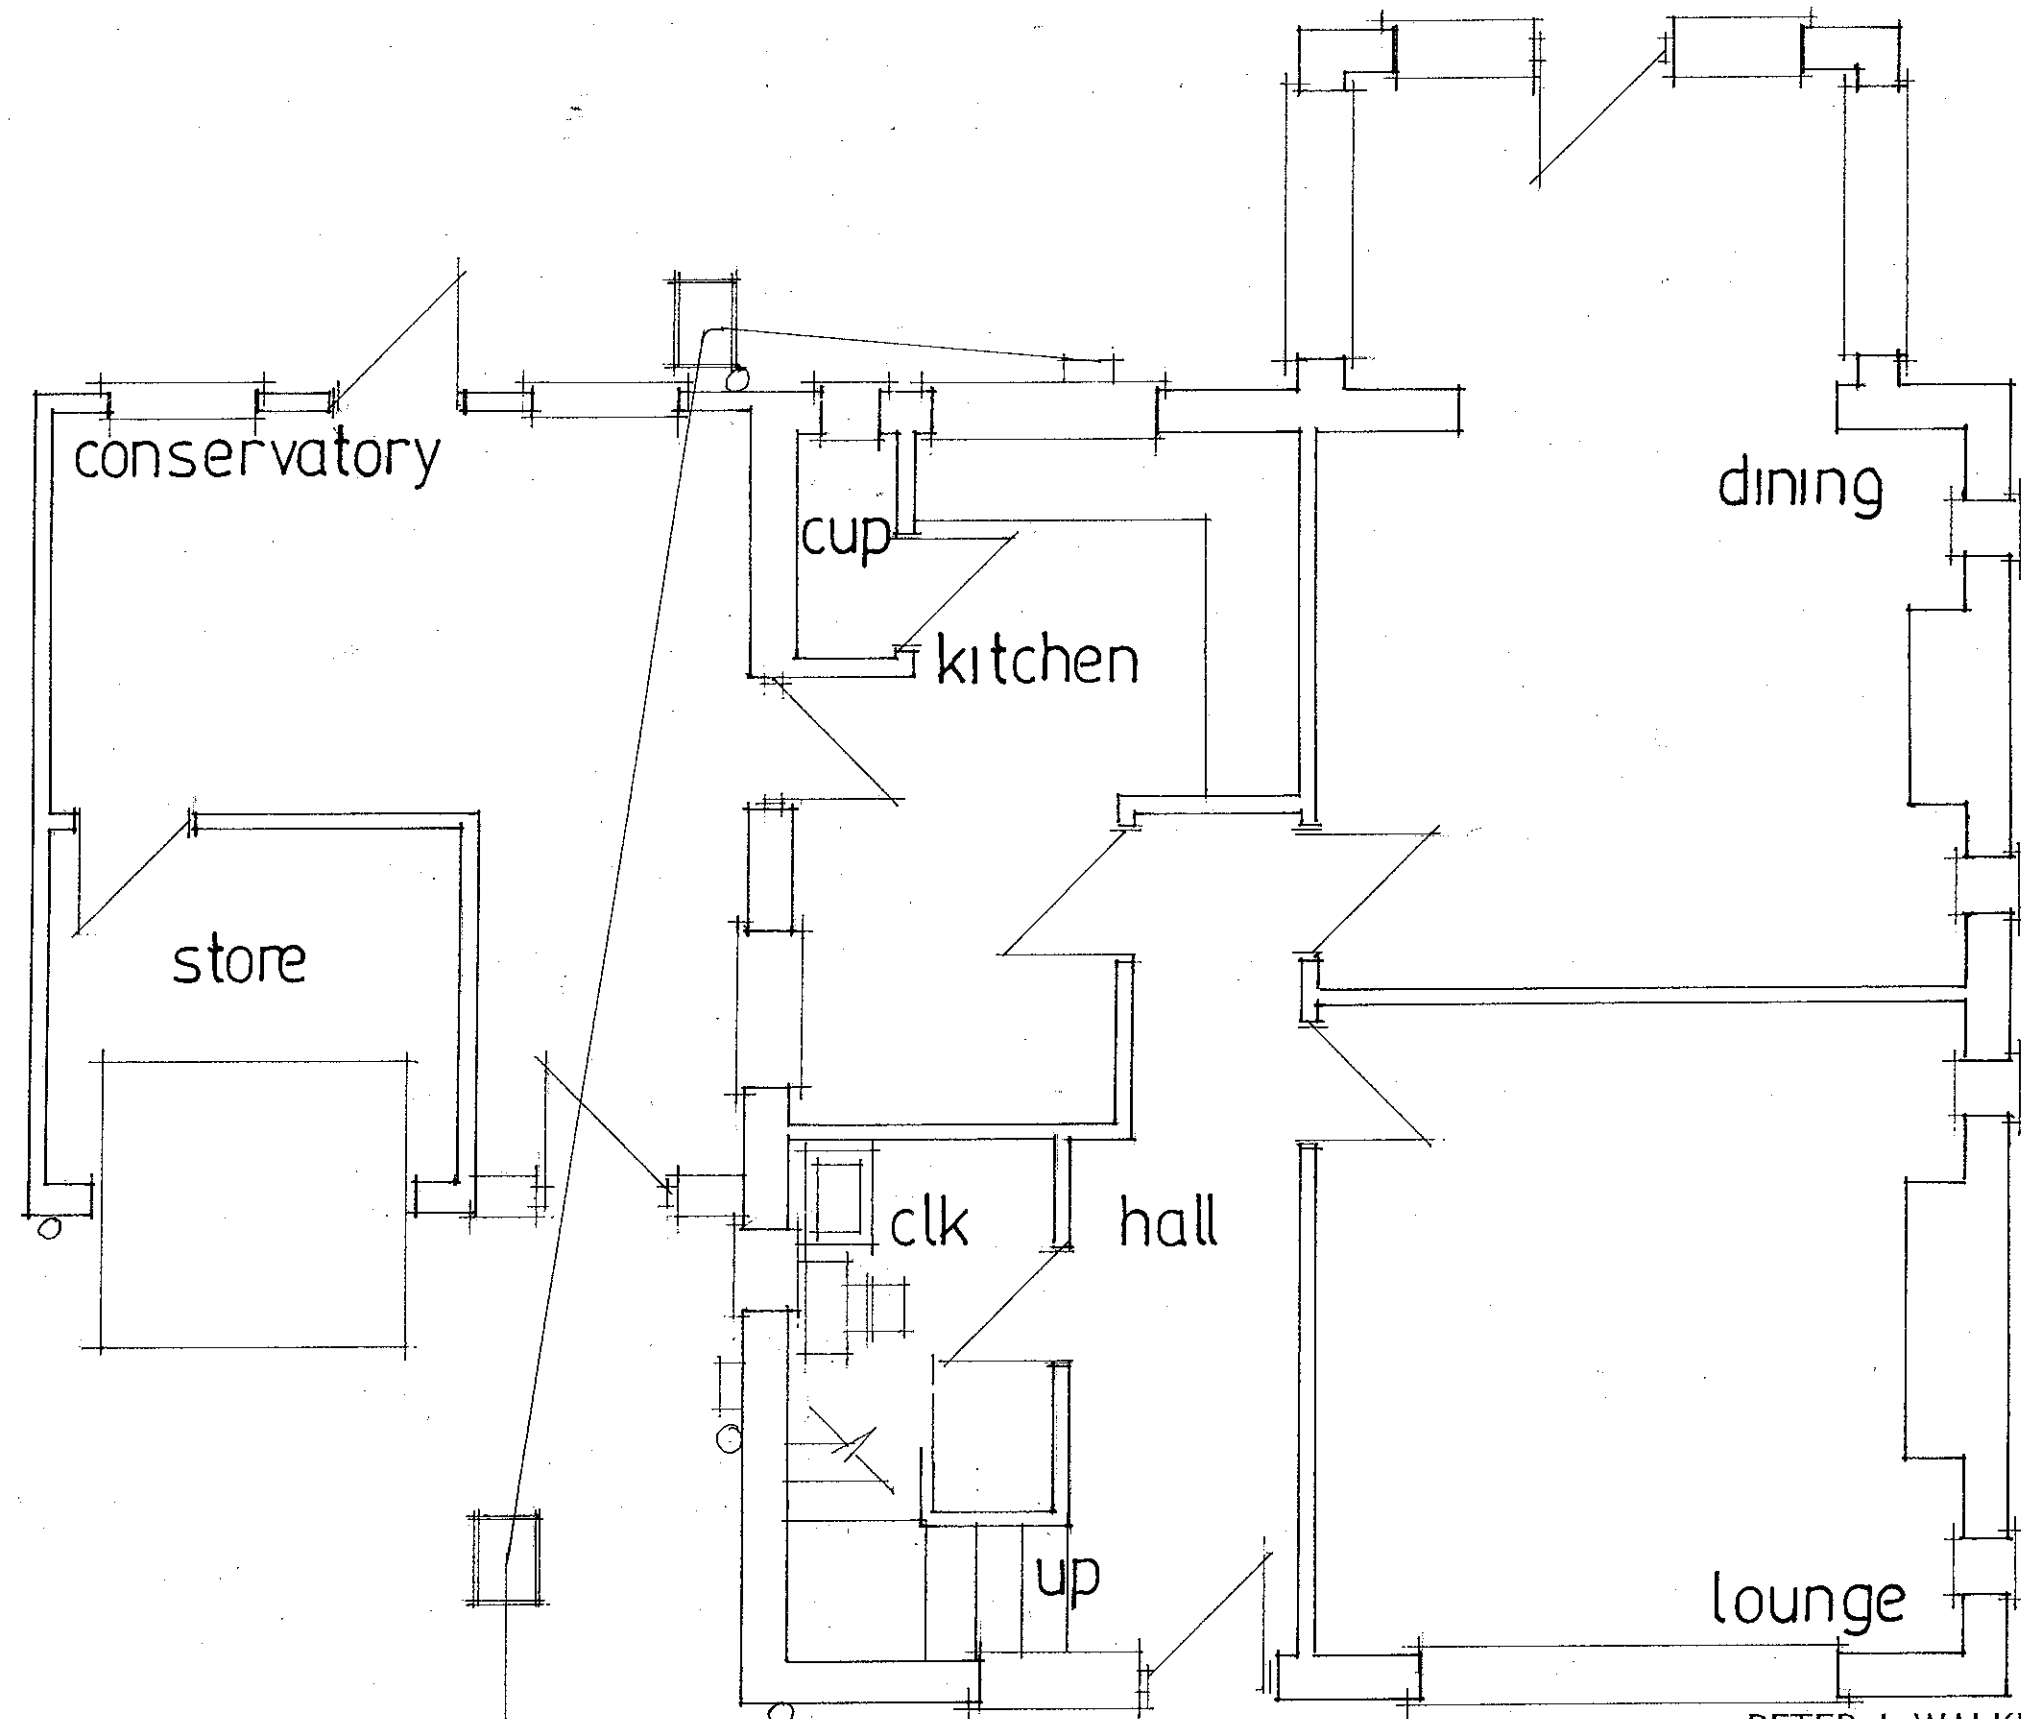

date april 2012  
scale 1:50

**EXISTING GROUND FLOOR**

PETER J. WALKER MRICS  
CHARTERED SURVEYOR  
182 SEAFRONT, HAYLING ISLAND, HANTS  
PO11 9 AN

TEL: 02382 467574