

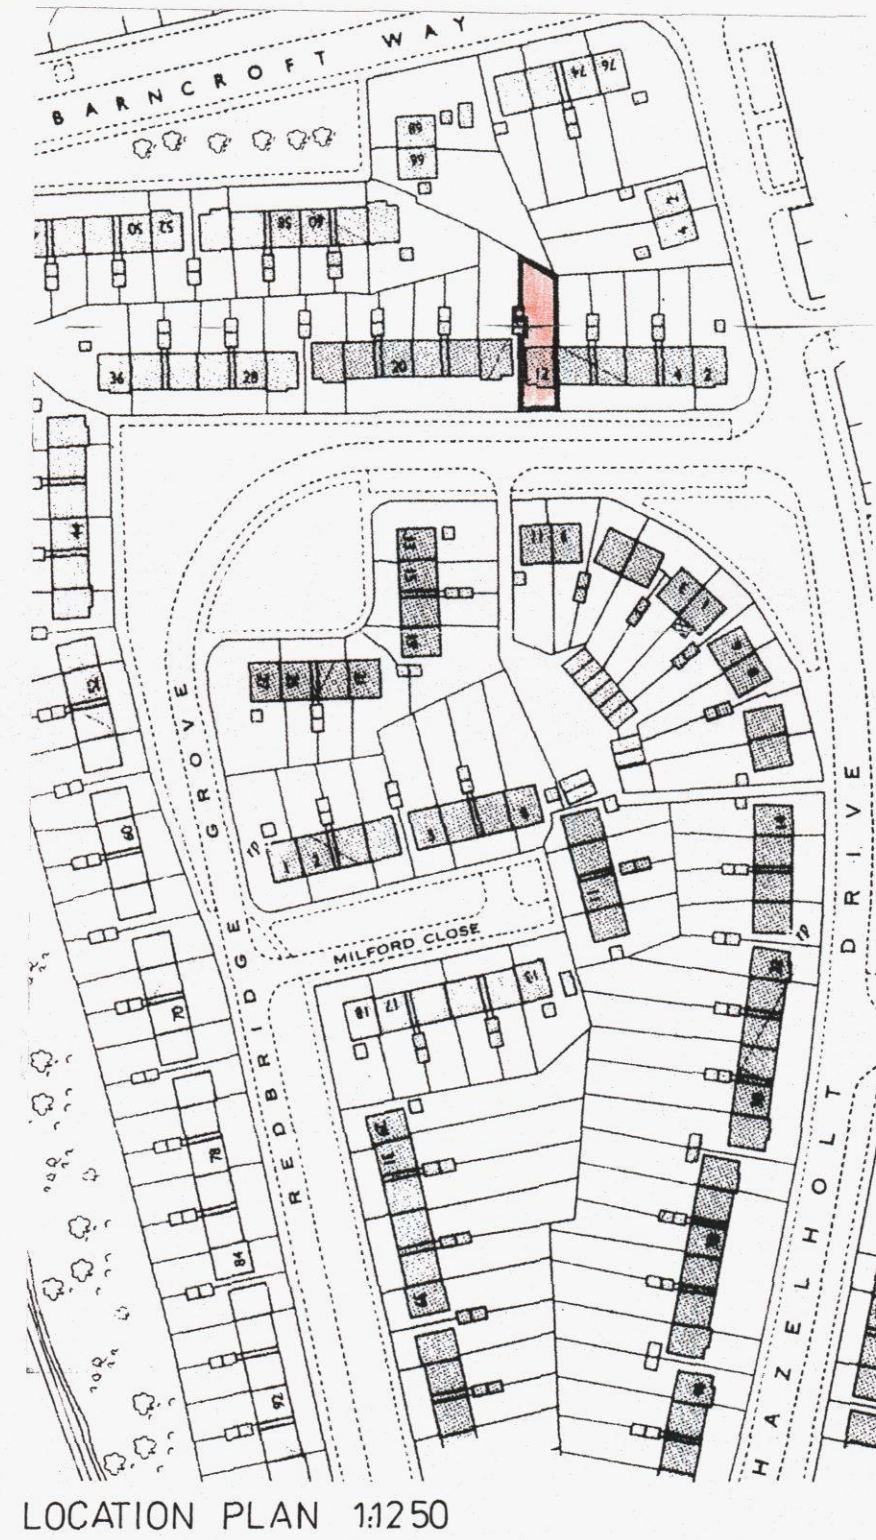
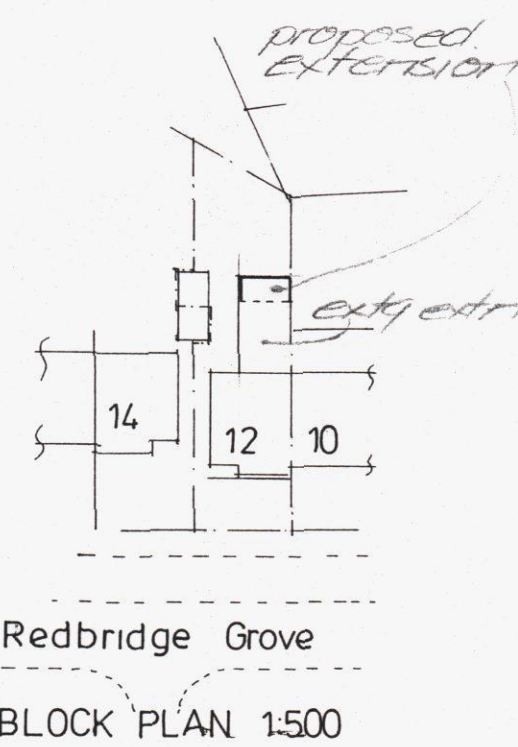


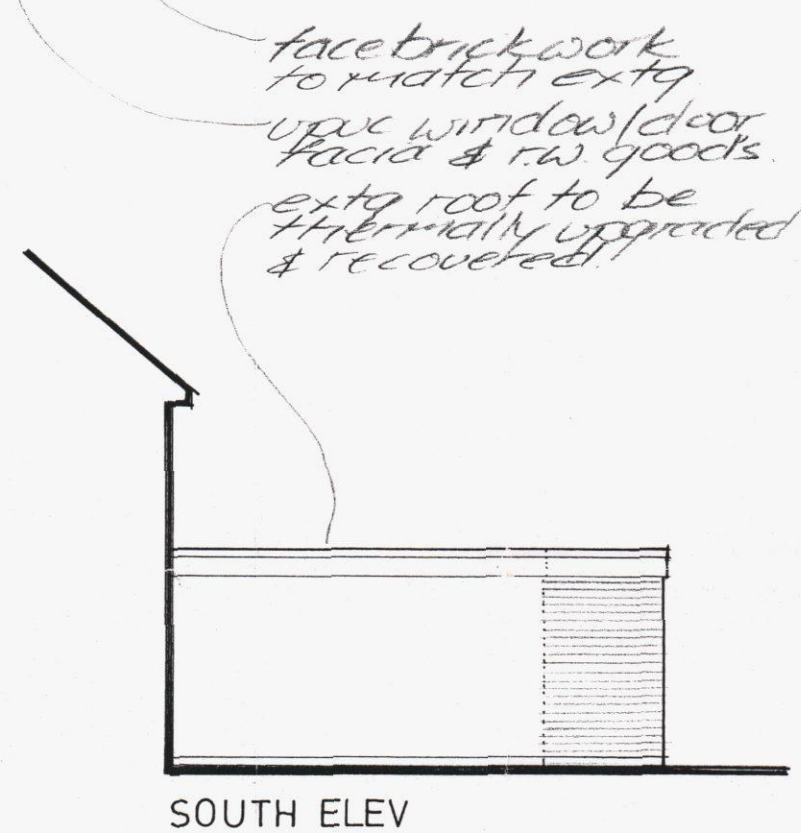

Based upon the Ordnance Survey
14250 map, with the permission
of the Controller of H. M. Stationery
Office, © Crown Copyright, AR 189995

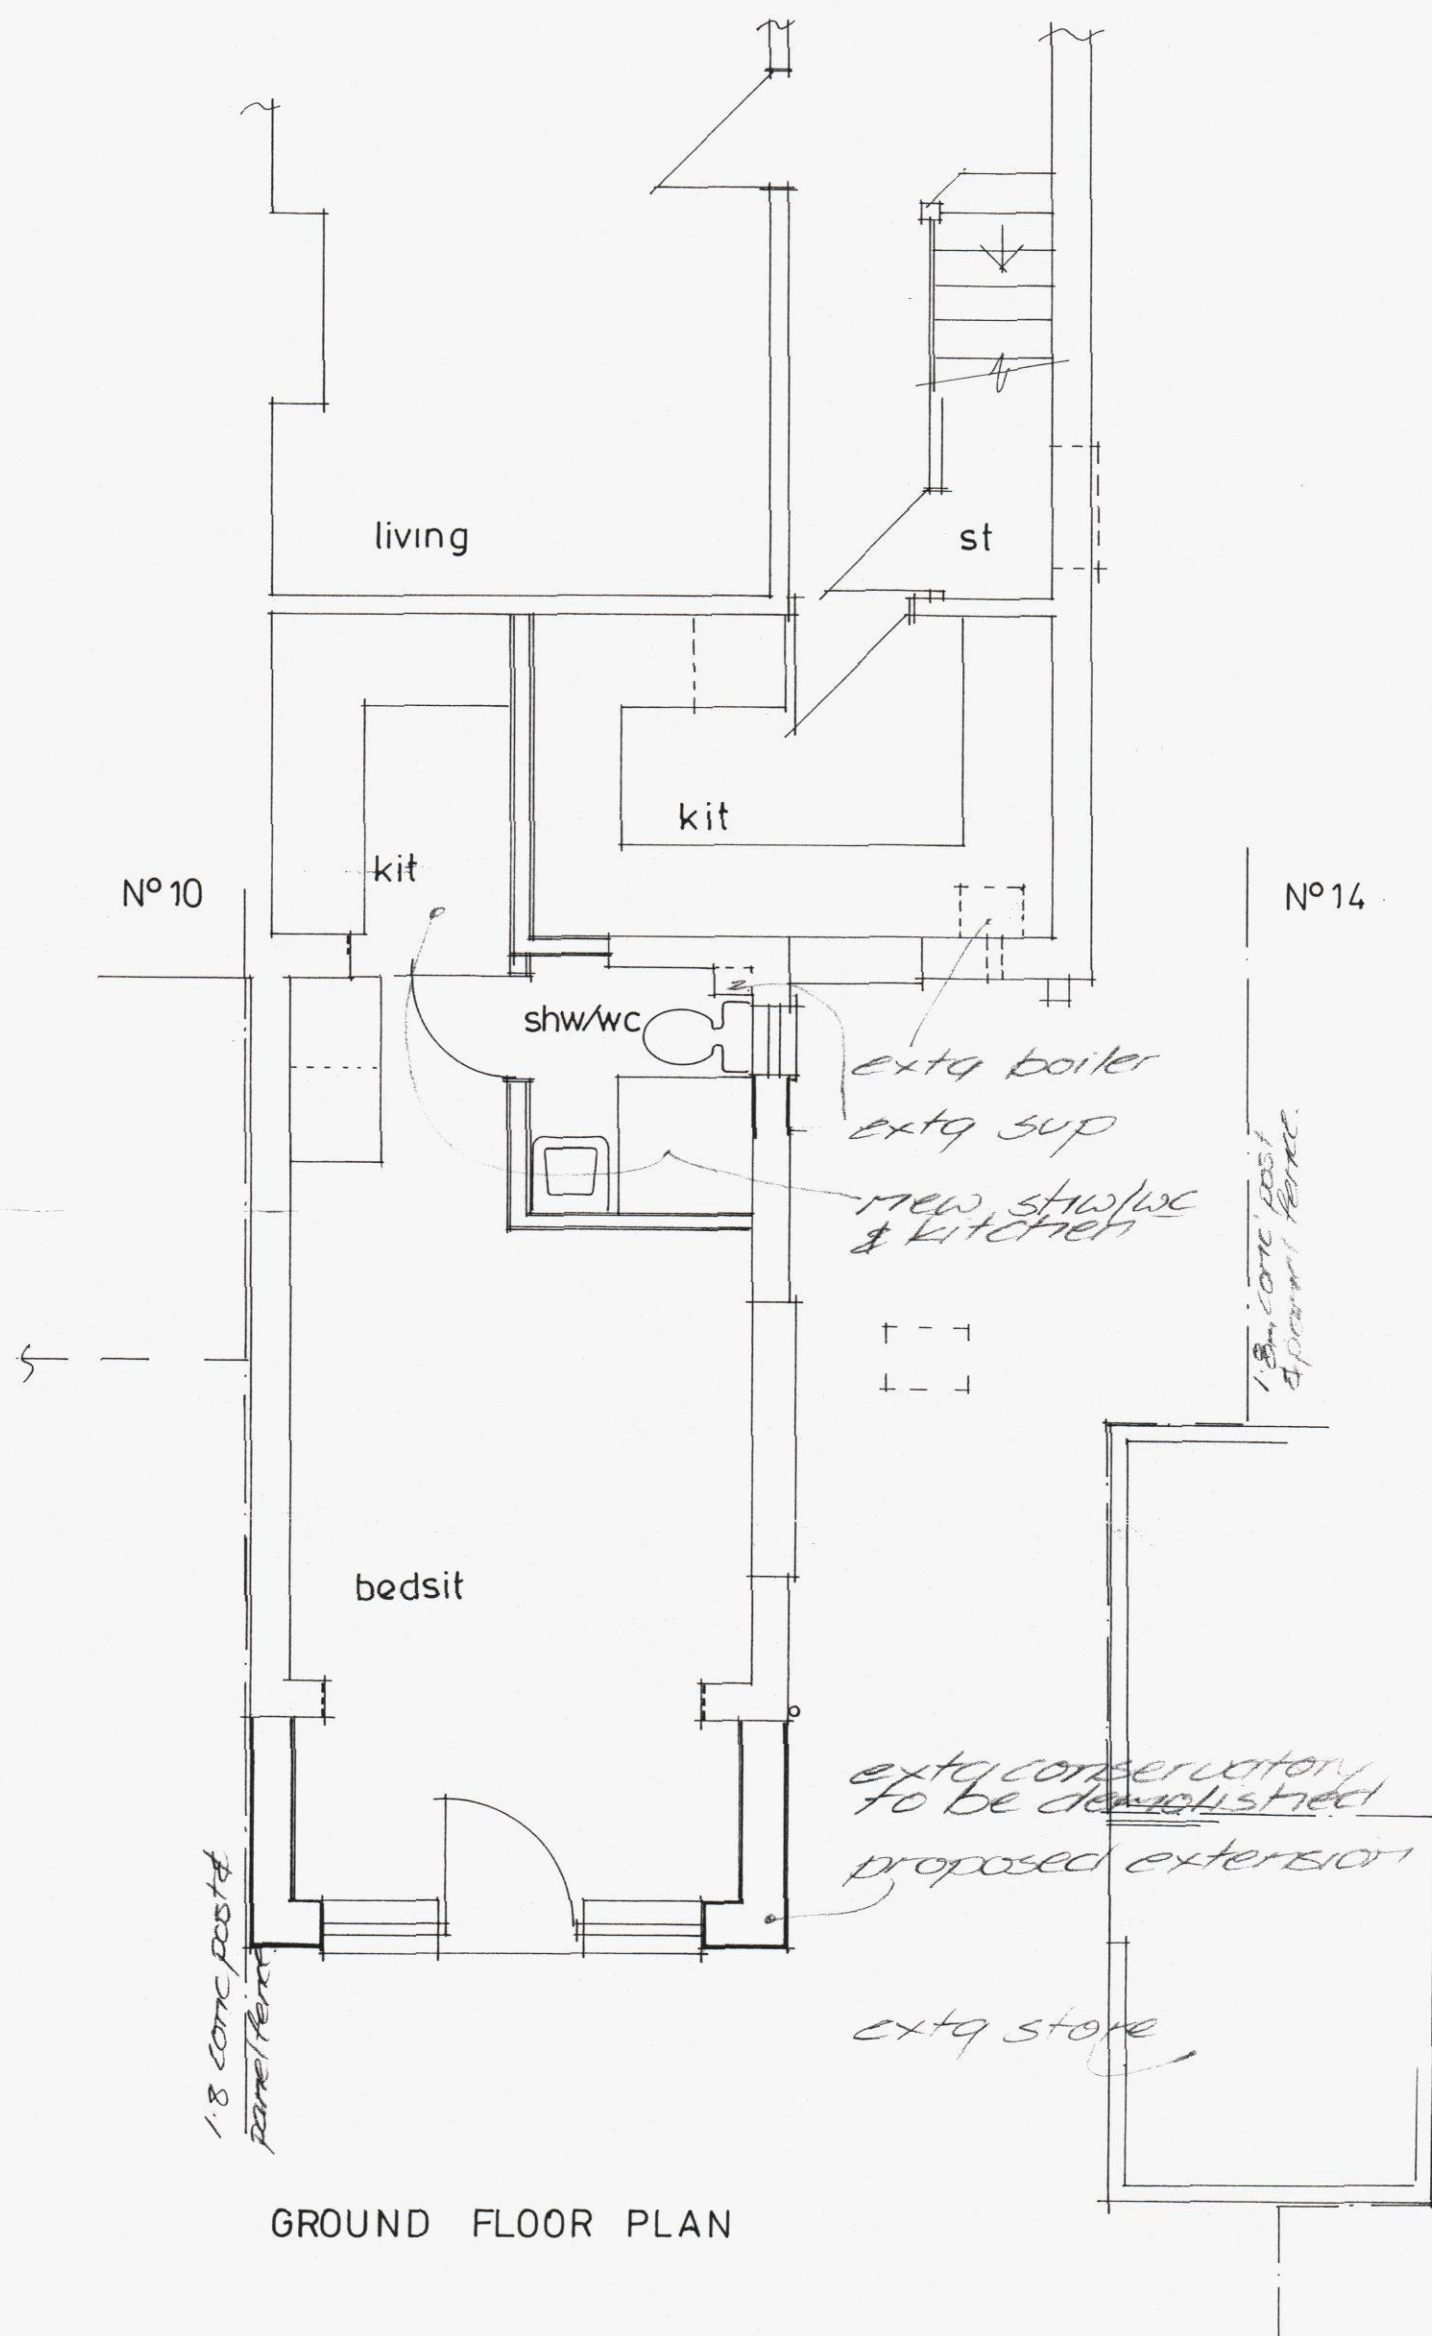

DATE		REVISION	
		Ayles & Associates ARCHITECTURAL DESIGN CONSULTANTS	
		44B West Street Porchester, Fareham, Hants. PO16 9UN Tel: 023 9238 3162 Fax: 023 9237 2500 Mob: 07759870675	
CLIENT		DRAWN	DATE
Mr A Eggleton		ta	
PROJECT		SCALE	COPY N°
Alterations & Extension to 12 Redbridge Grove Bedhampton Havant		1:50	01
DRAWING		DRAWING N°	
PLAN & ELEVATIONS as proposed		1120/03	

44B West Street
Porchester, Fareham,
Hants. PO16 9UN
Tel: 023 9238 3162
Fax: 023 9237 2500
Mob: 07759870675