PROPOSED GARAGE CONVERSION & CONSERVATORY 4, GREEN LANE, HAYLING IS., HANTS,

FOR MR & MRS G. ALLEN.

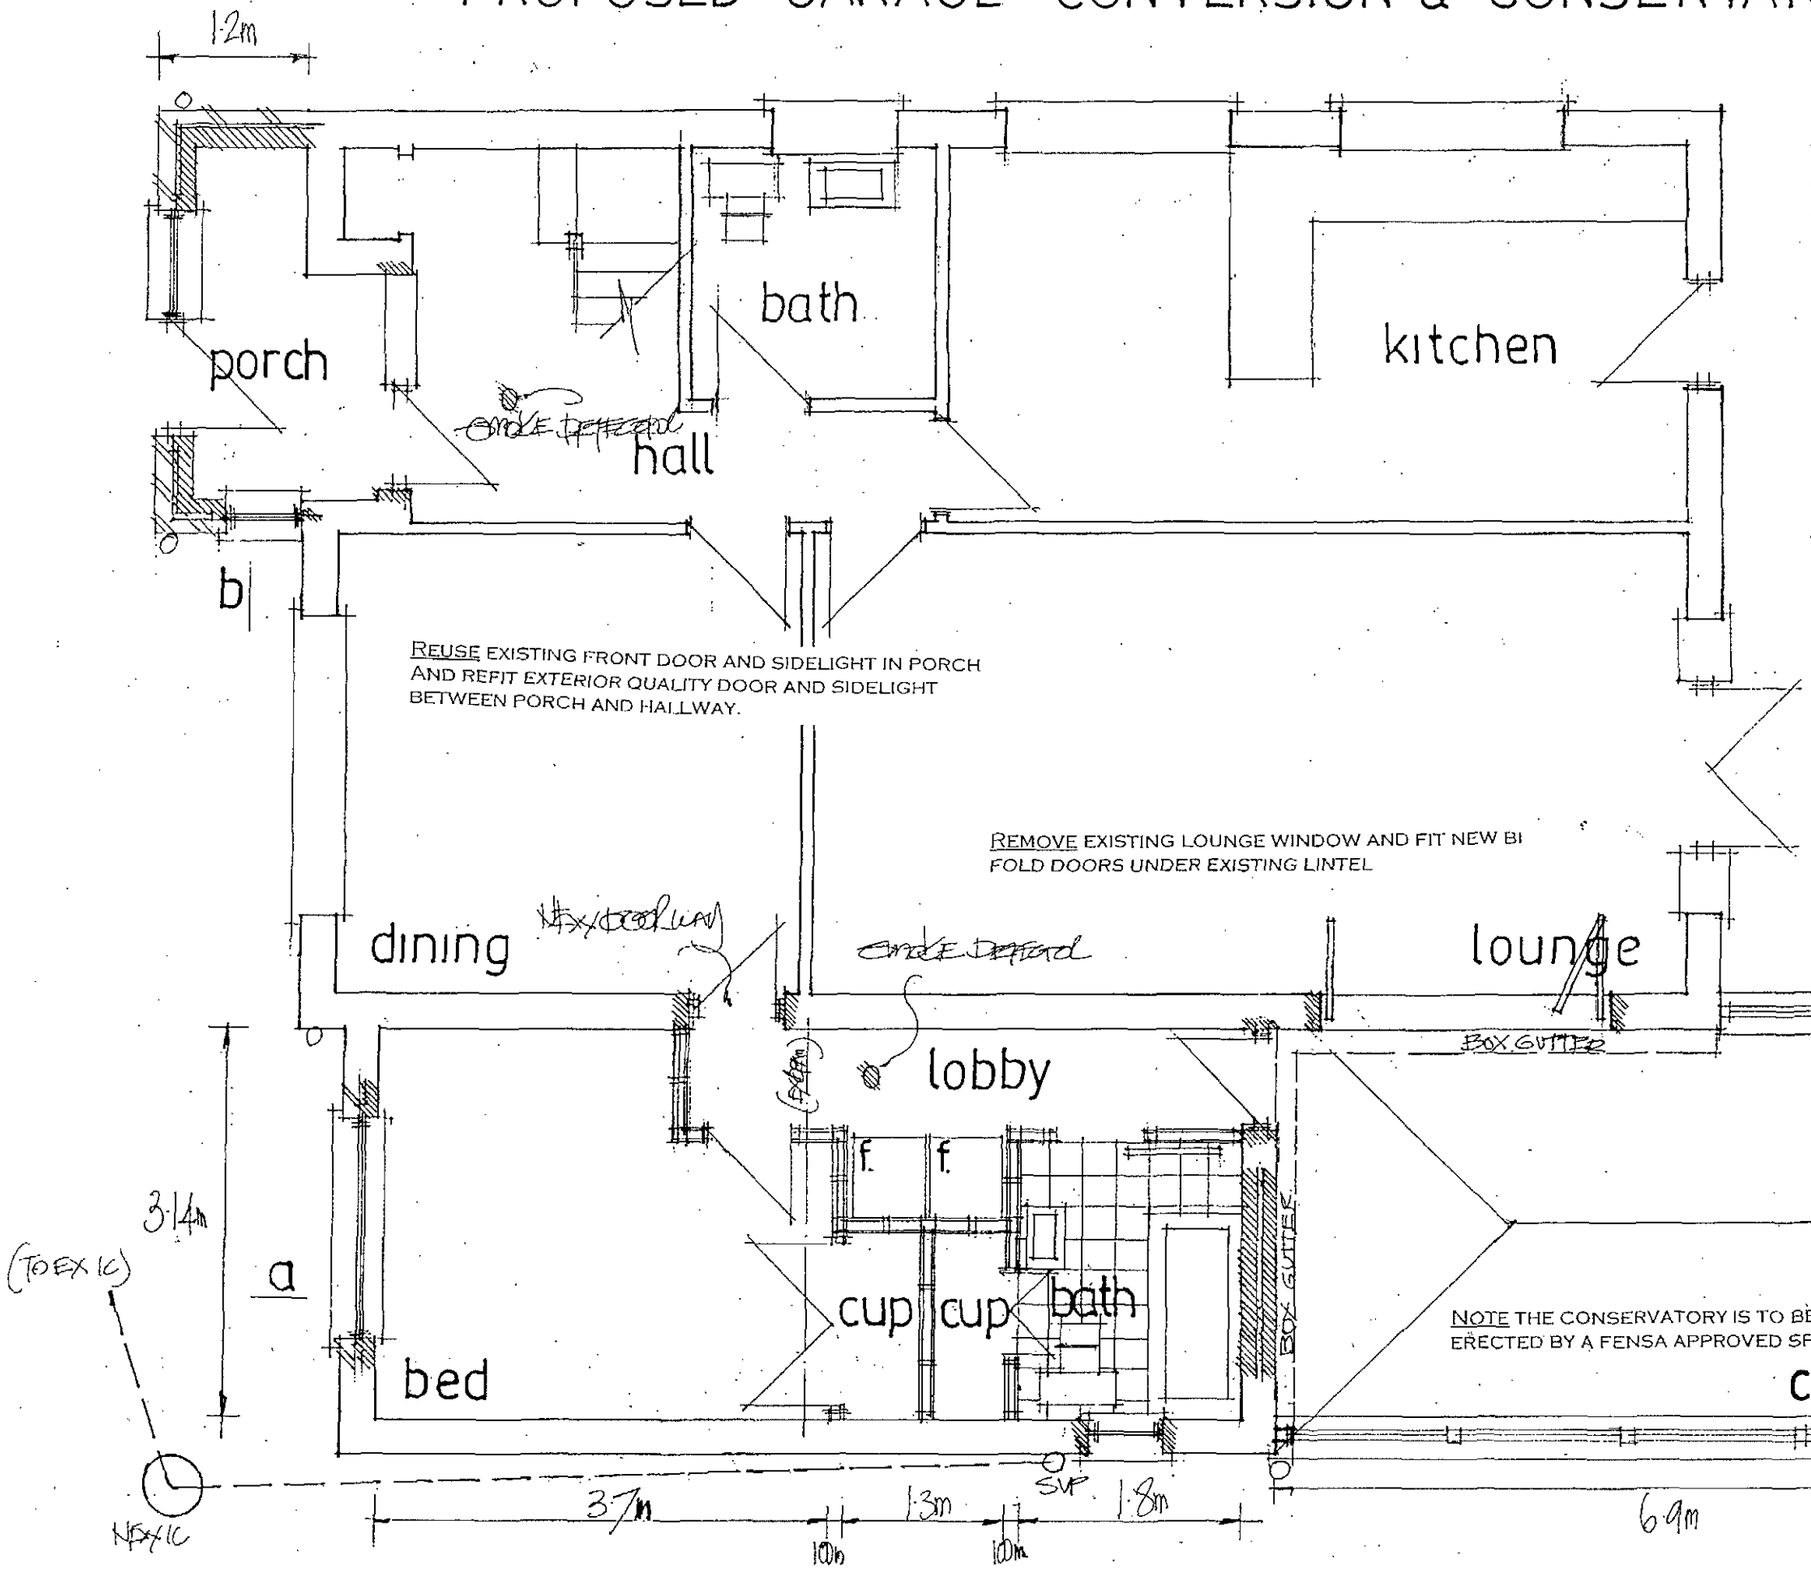

REUSE EXISTING FRONT DOOR AND SIDELIGHT IN PORCH AND REFIT EXTERIOR QUALITY DOOR AND SIDELIGHT BETWEEN PORCH AND HALLWAY.

REMOVE EXISTING LOUNGE WINDOW AND FIT NEW BI FOLD DOORS UNDER EXISTING LINTEL

NOTE THE CONSERVATORY IS TO BE SUPPLIED AND ERECTED BY A FENSA APPROVED SPECIALIST COMPANY.

SINGLE STACK PLUMBING TO BS 5572 75MM DEEP SEAL TRAPS SVP TO TERMINATE MIN 900MM ABOVE THE NEAREST OPENING WINDOW AND PROVIDE RODDING ACCESS AT THE BASE.

NOTE BOTH THE PORCH AND CONSERVATORY ARE EXEMPT BUILDING REGULATIONS THEREFORE THE BUILDER/OWNER ARE TO TAKE COMPLETE RESPONSIBILITY FOR THE STABILITY OF THE STRUCTURE

NOTE CHECK ALL MEASUREMENTS ON SITE PRIOR TO THE COMMENCEMENT OF WORK.

HAVANT BOROUGH COUNCIL
DEVELOPMENT CONTROL
21 JUL 2010
RECEIVED

date july 10
scale 1·50

PETER J. WALKER MRICS
CHARTERED SURVEYOR
182 SEAFRONT, HAYLING ISLAND, HANTS
PO11 9 AN