PERMIT


SHEET 2.

SCALE 1:20

@ A4 SIZE

JOB No. 05/11

SECTION THROUGH NEW REAR EXTENSION
25 KING STREET EMSWORTH

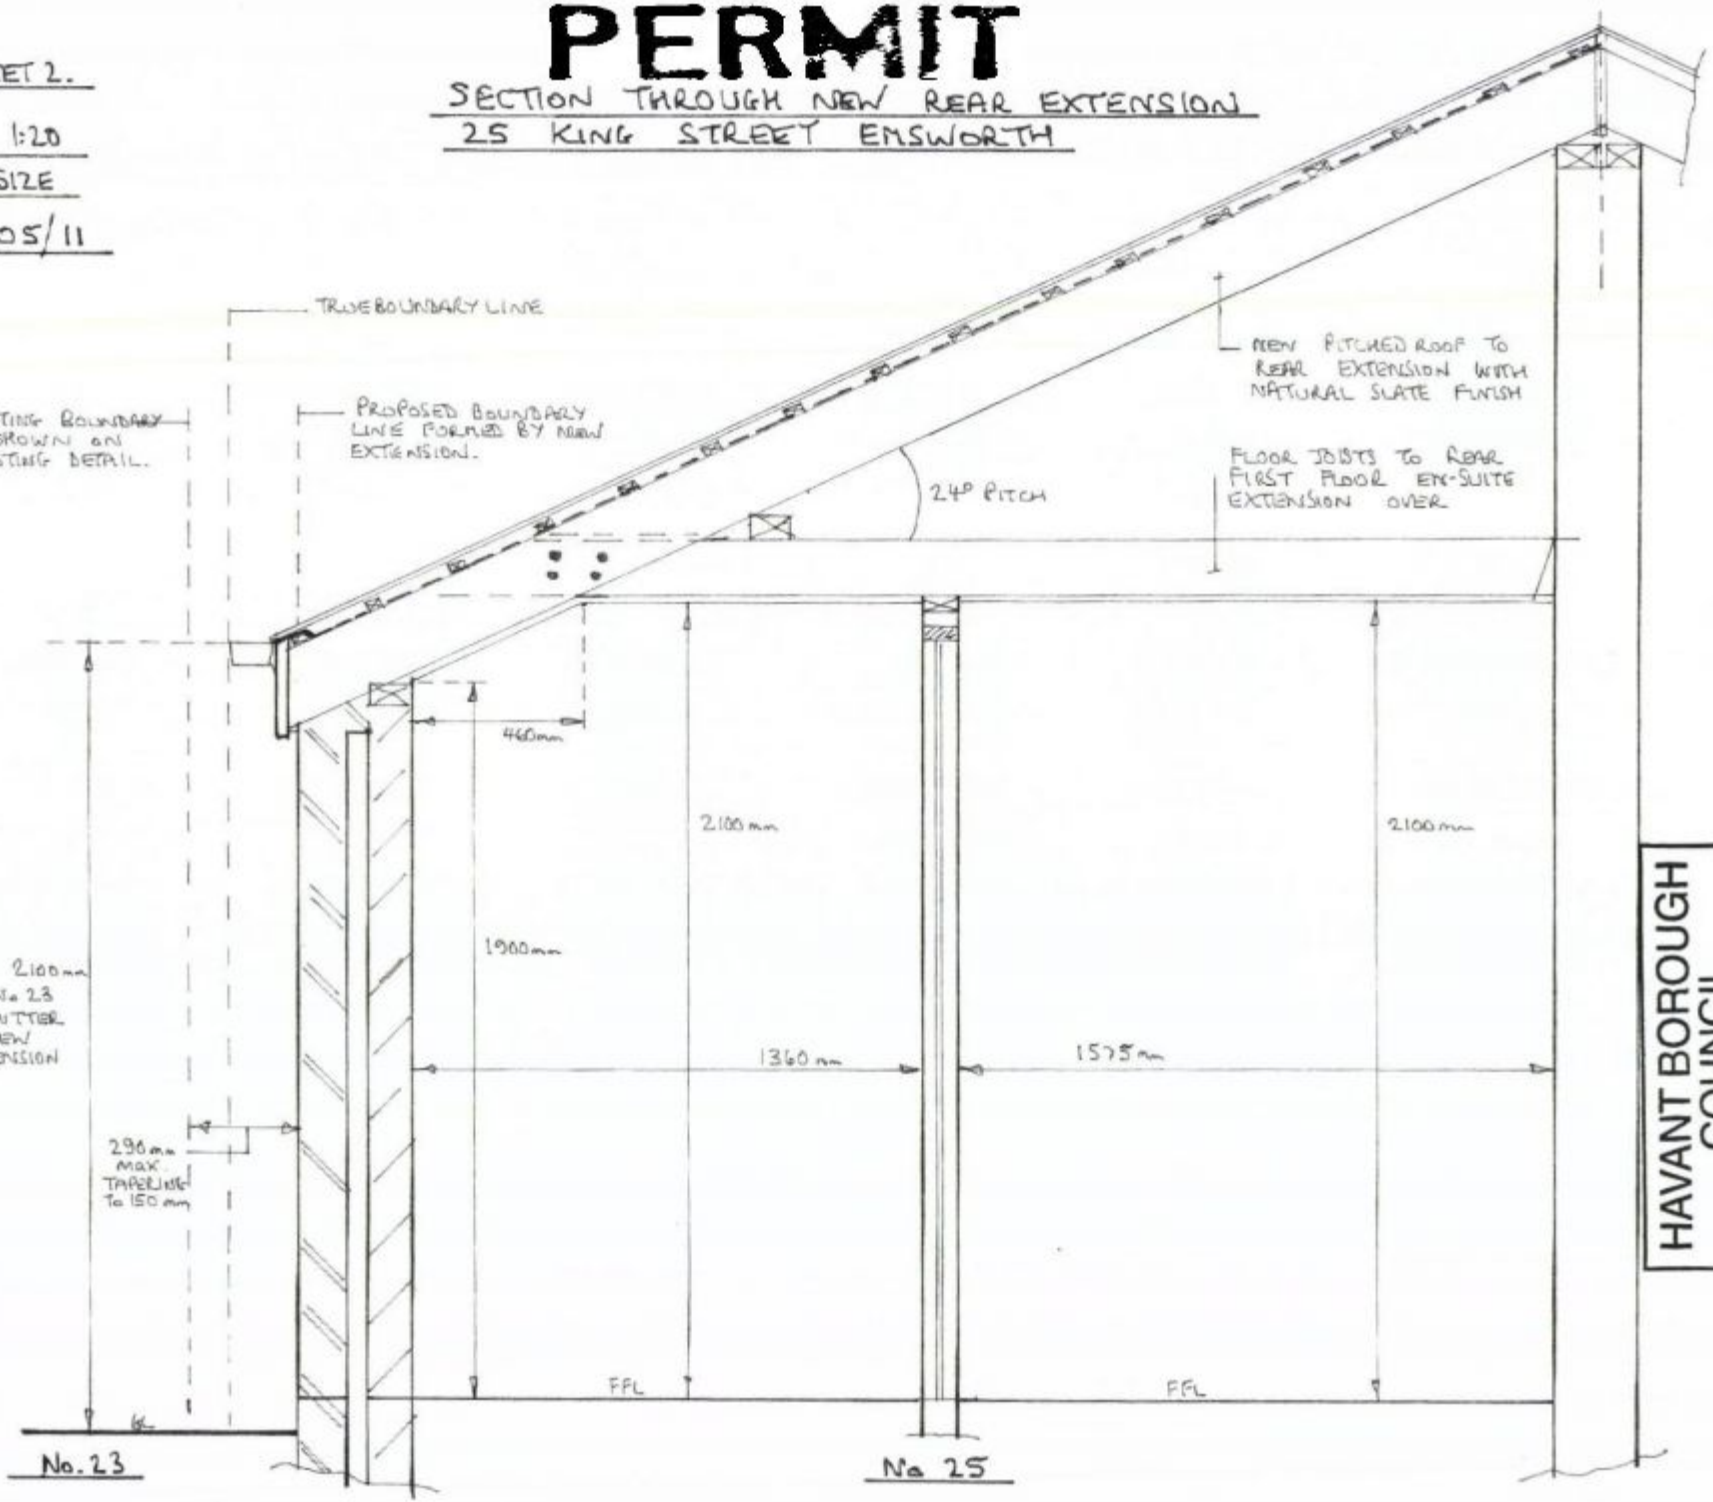

HAVANT BOROUGH COUNCIL
0 7 NOV 2011
RECEIVED