
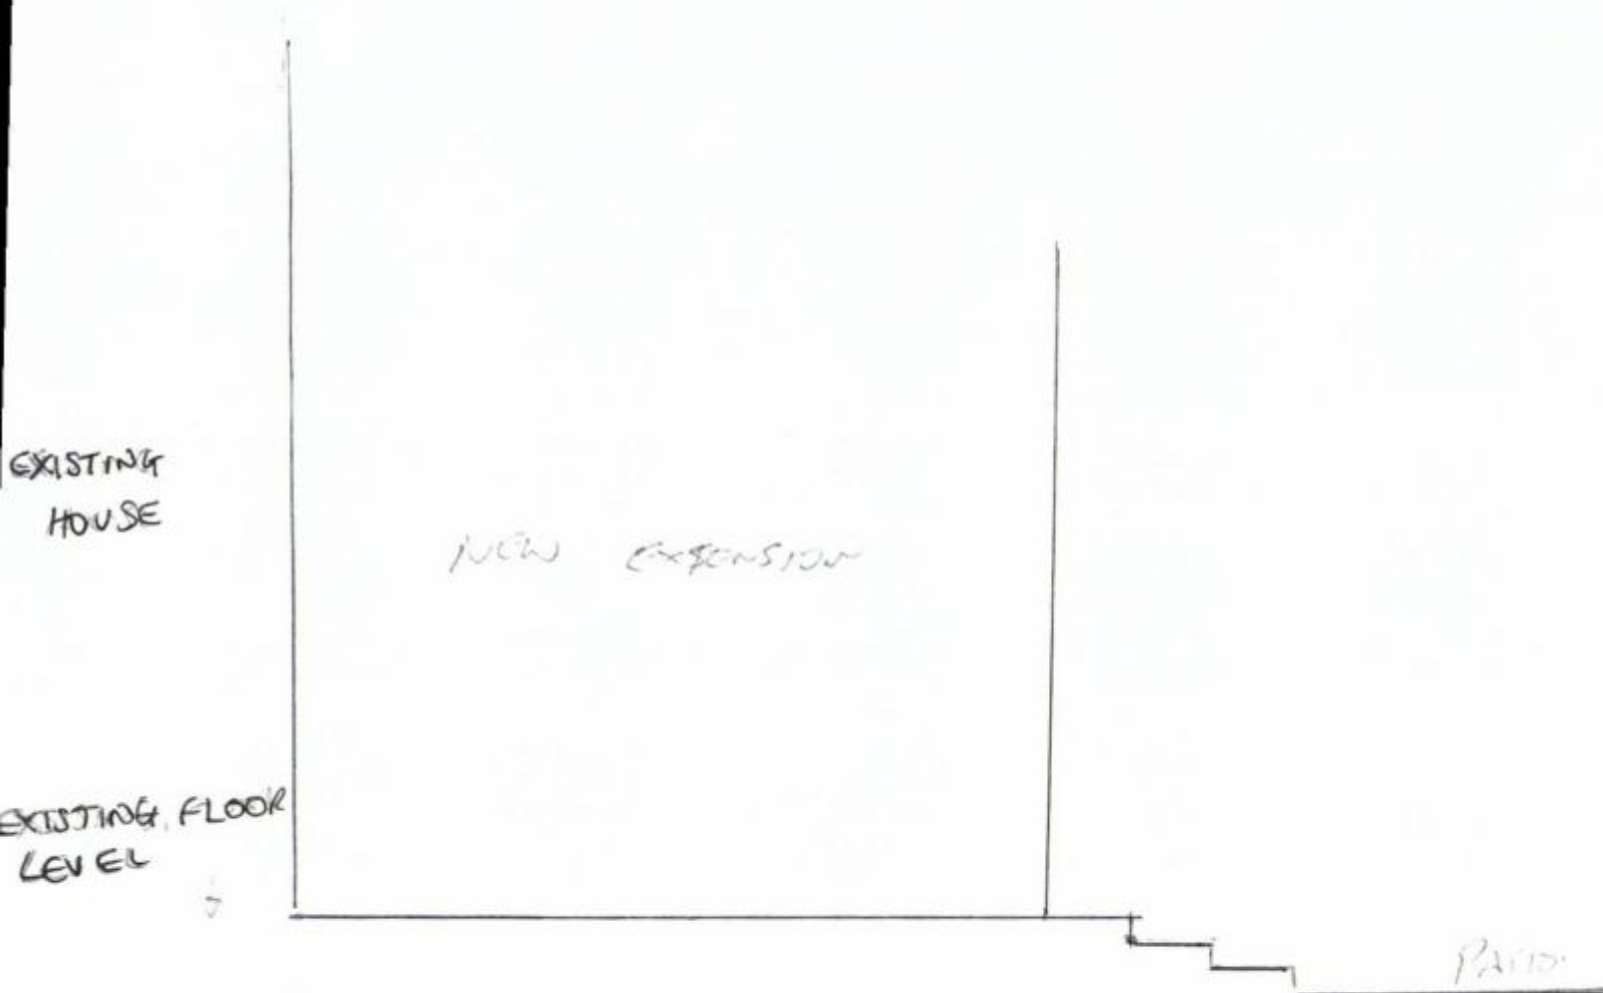


8

PERMIT

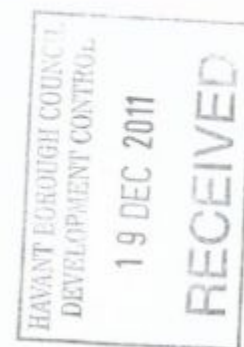

PROPOSE TO KEEP FLOOR ON 1 LEVEL
AND PUT STEPS DOWN TO PATIO.

SCALE 1:50.