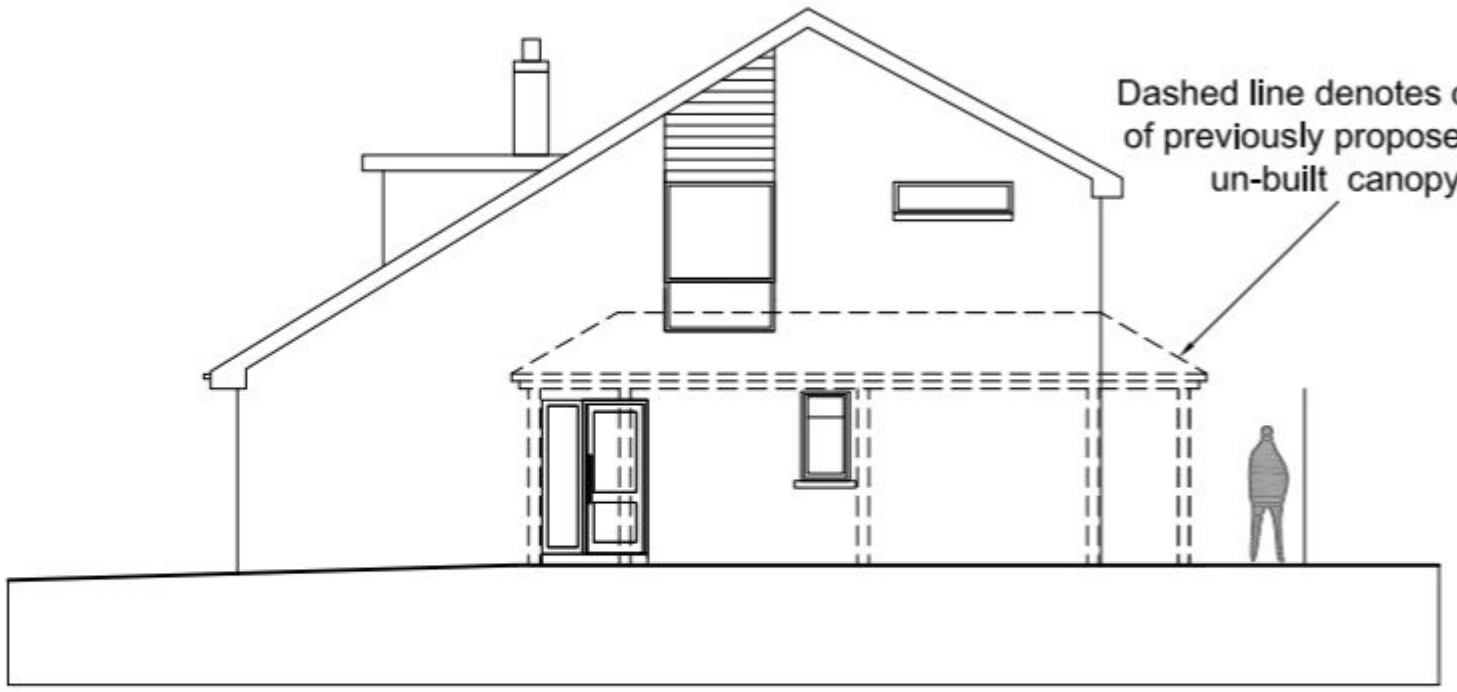

East Elevation

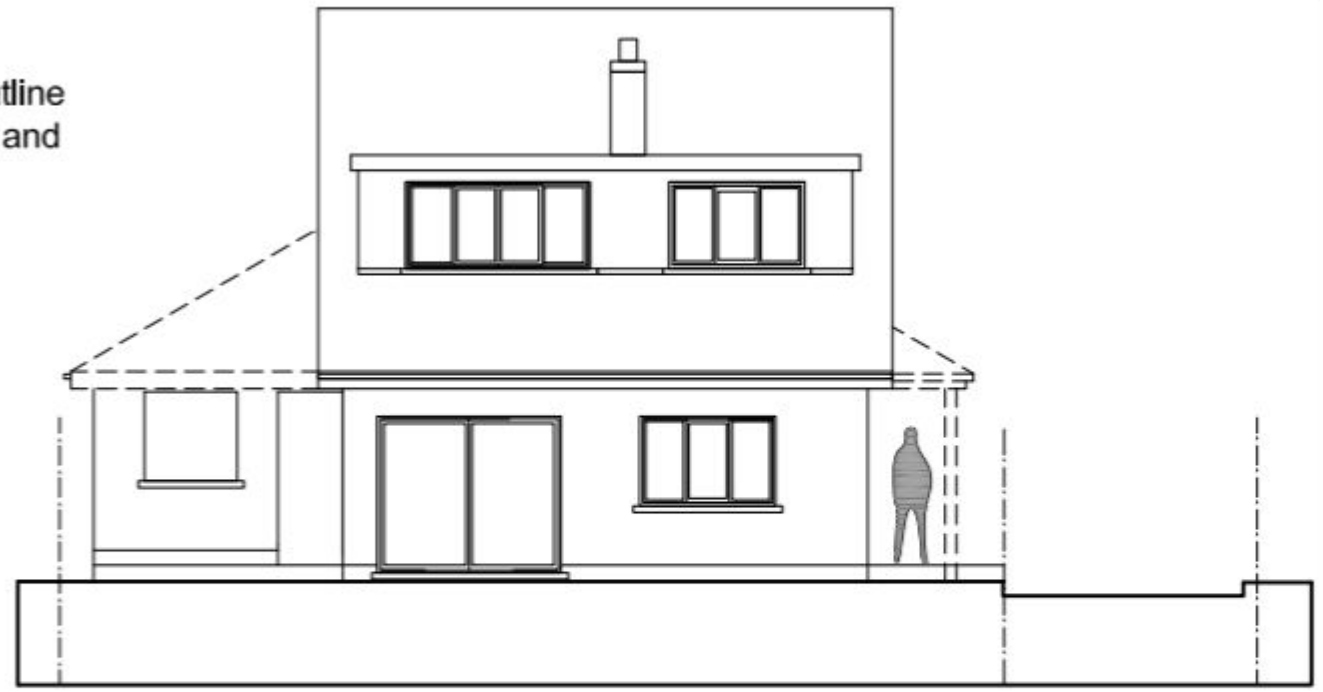

South Elevation

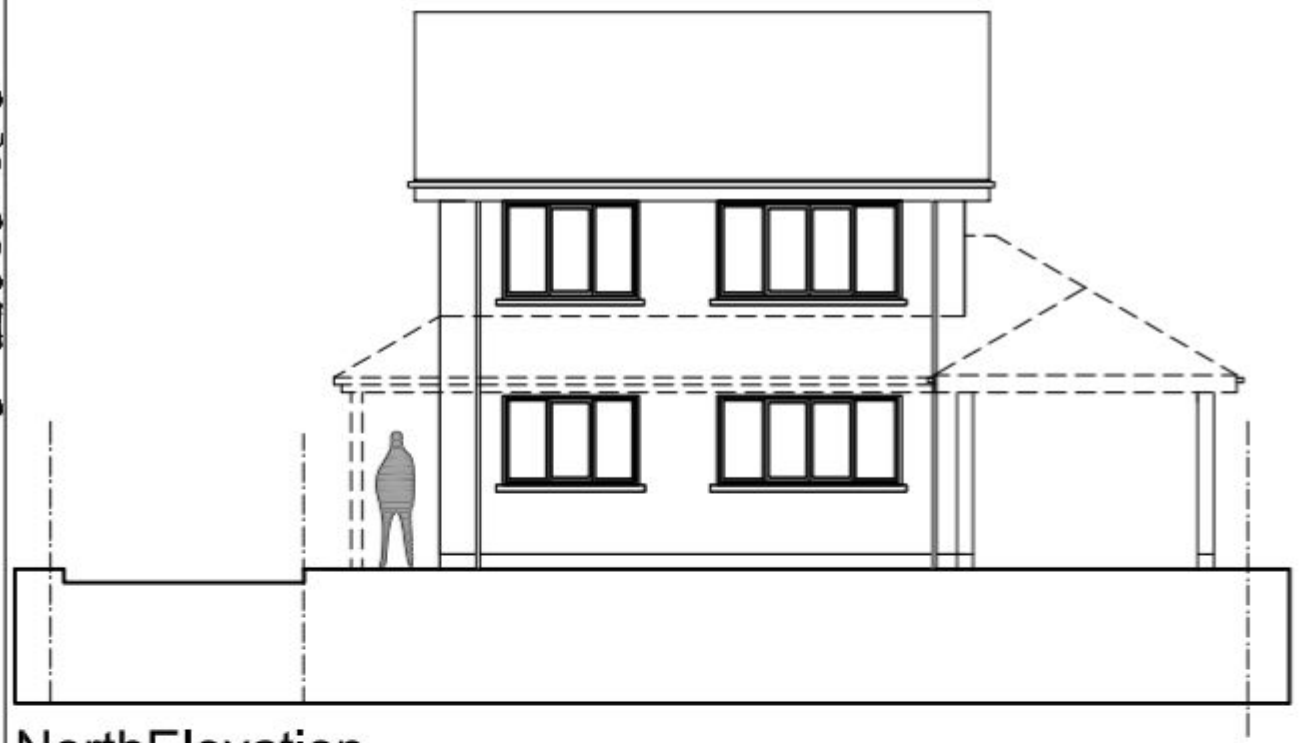

NorthElevation



West Elevation

PERMIT

C R Bartram **36 Hill Road** **Porchester** **Hampshire** **PO16 8JZ**	**Project** 136 Stakes Hill Road Waterlooville Hampshire	**Drawing** Existing Elevations as agreed by planning permission 07/66056/000	**Drawing Number** Scale: 1:100 at A3

Drawing Number:
11A