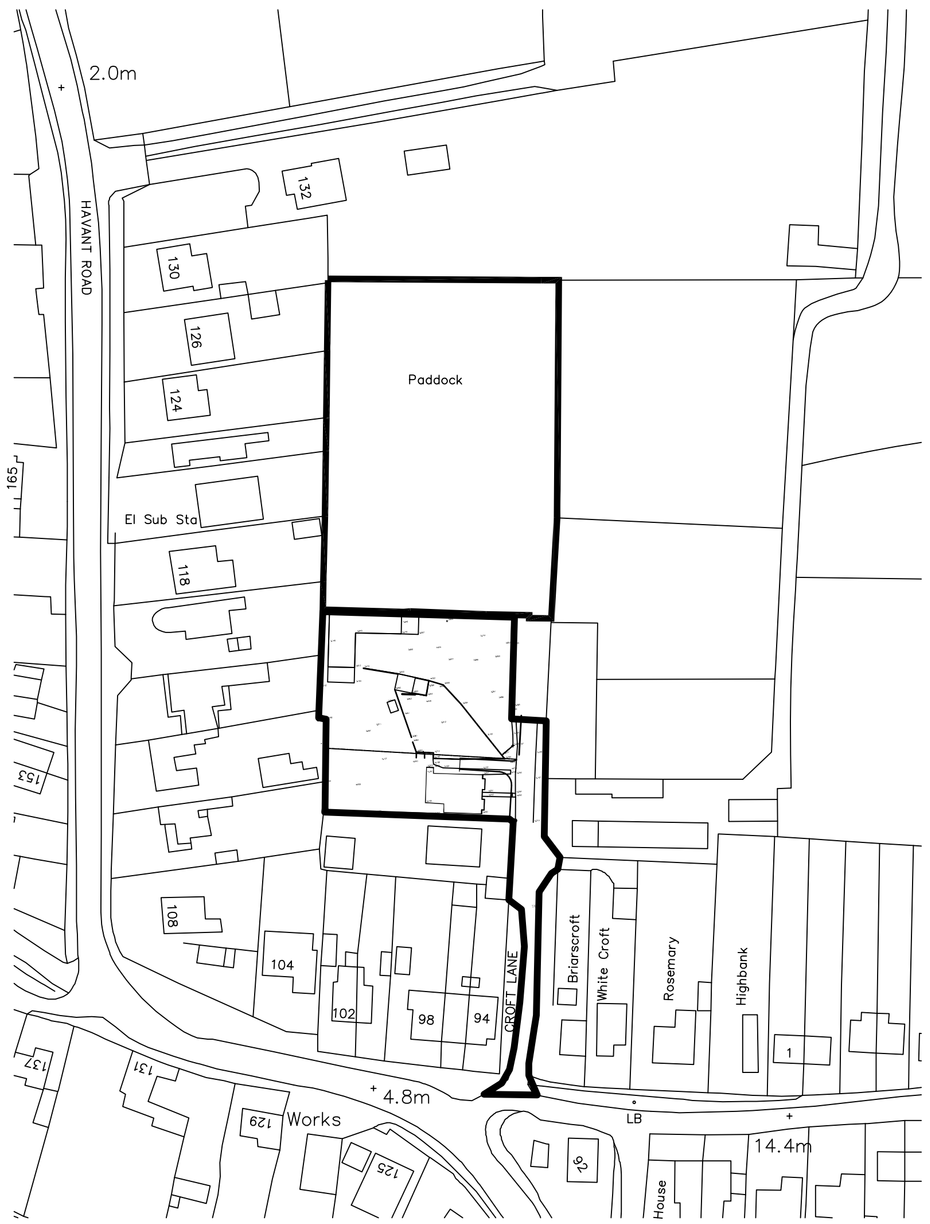

Site Location Plan
SCALE 1:1000

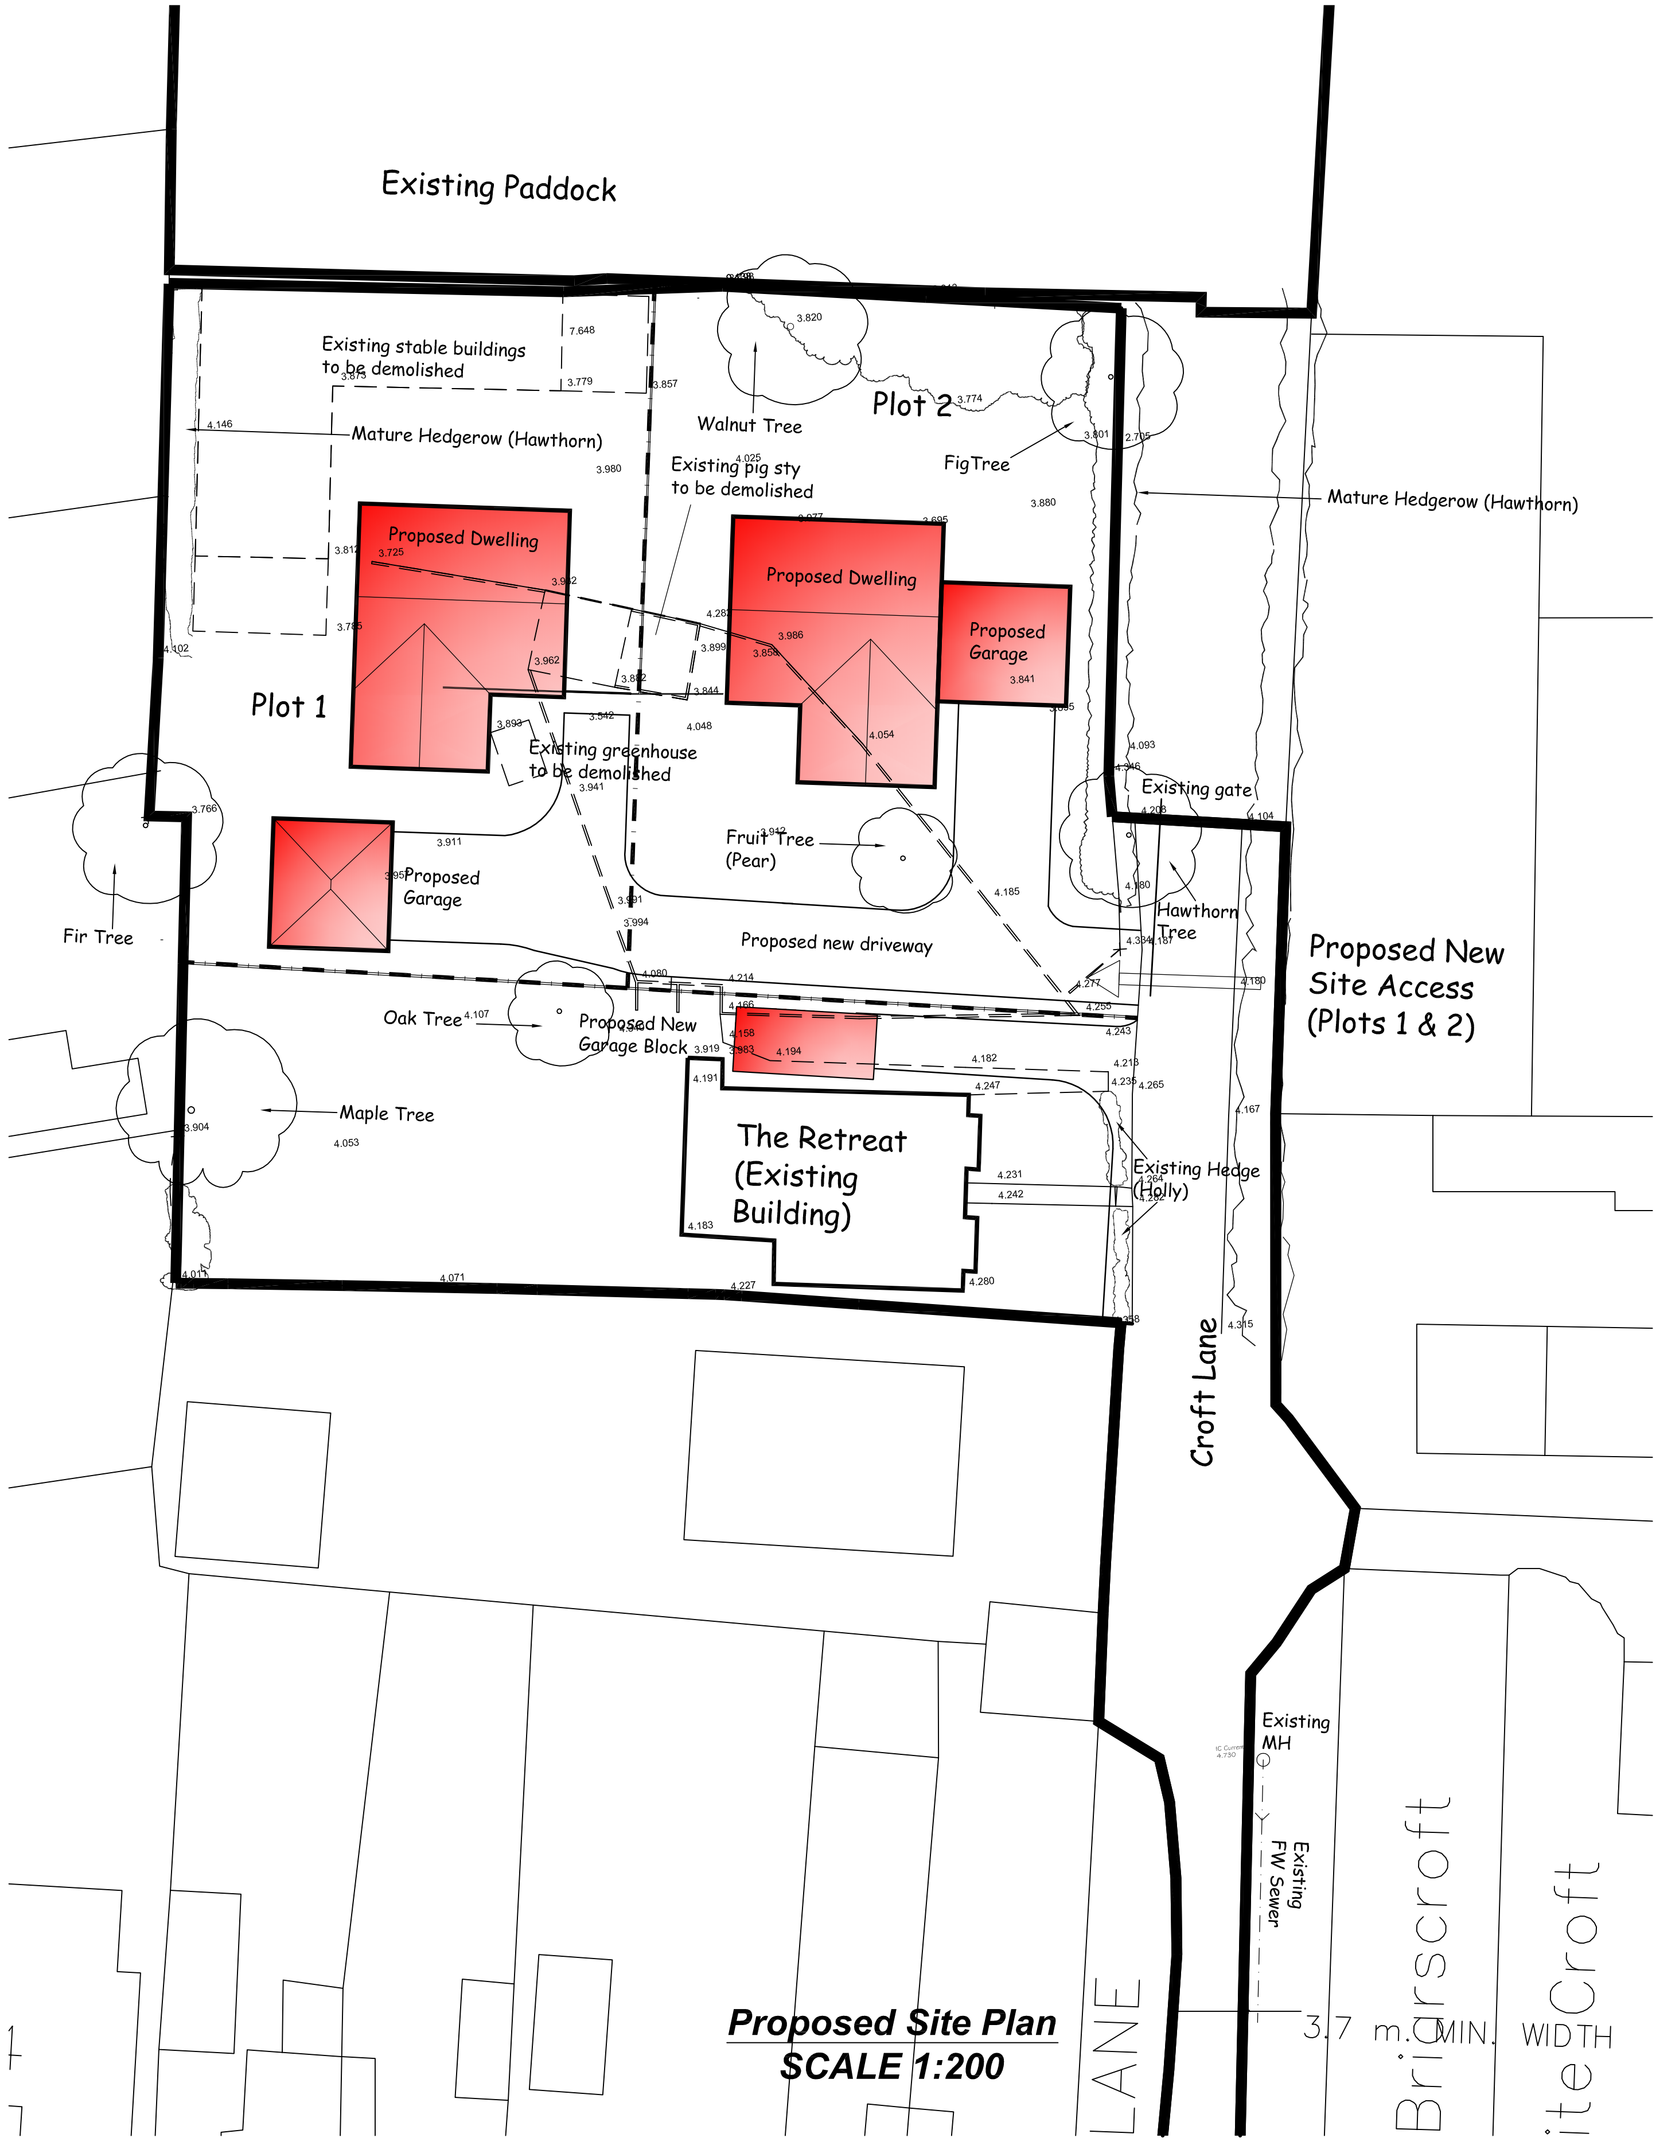

Proposed Site Plan
SCALE 1:200

NOTES

This drawing is the property of McAndrew Martin and must not be reproduced in part or whole or used for the execution of works without their permission.

All dimensions to be checked on site prior to commencement of any construction works and McAndrew Martin notified of any discrepancy via the Supervising Officer.

Figured dimensions are to be used in preference to scaled dimensions. However for Planning purposes scaling is permitted.

No deviation from this drawing will be permitted without the express consent of McAndrew Martin via the Supervising officer.

All works are to comply with the current edition of the Building Regulations and British Standards.

CLIENT
P. Hickman Esq.
Hugh Hickman & Son
Four Keys House
8 Elm Grove
Hayling Island
Portsmouth. Hampshire
PO11 9EH

PROJECT
Proposed Redevelopment of The Retreat
Croft Lane
Hayling Island
Hants
PO11 0LT

DRAWING TITLE
Site Location and Proposed Site Plan

DATE	DRAWN BY
18/11/2011	AJ
SCALE	CHECKED BY
1:200, 1:1000 @ A1	NK

AMENDMENTS		DATE	CHECKED BY
C1	Addition of tree species to proposed site plan	12.12.11	NK
D1	Minimun Driveway Access Amended	07.02.12	NK
E1	BOUNDARY LINE	27.02.12	NK
F1	Levels added	23.0312	NK

DRAWING NO. 101/P/197.07
REVISION F1

McANDREW MARTIN
CHARTERED SURVEYORS
ONE LINKS HOUSE
FAIRWAY BUSINESS CENTRE
DUNDAS LANE
PORTSMOUTH
HAMPSHIRE
PO3 5BL
TEL. 023 9269 7193
FAX. 023 9266 4678
office@mcandrewmartin.com
RICS Chartered Building Consultancy
WWW.MCANDREWMARTIN.COM