PERMIT

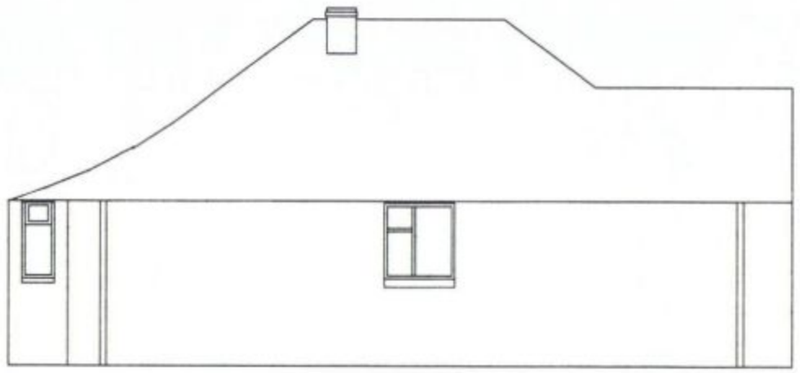

Viewed from the North West



Viewed from the South West



Viewed from the South East

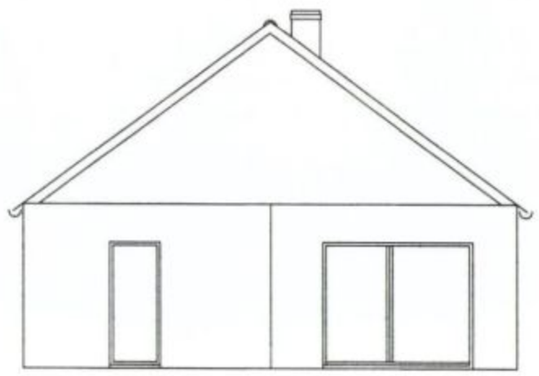

Viewed from the North East

HAVANT BOROUGH COUNCIL
25 NOV 2011
RECEIVED

Coneco Services (UK) Ltd

E mail: martin@coneco-services.co.uk
Telephone: 02392 367516
Mobile: 07799 894204

DO NOT SCALE EXCEPT FOR PLANNING IF IN DOUBT ASK

Project Title:	Existing Ground Floor Extension At 48 Maralyn Avenue, Waterlooville Hampshire, PO7 7LL	Drawn by: M.A.T	Scale: 1:100	DWG No: scd/1060/2011-1	Iss:
Client:	Mr & Mrs D Didwell	Checked by: B.C.T	Product Ref:		
		Date: 22/09/2011	Ref:	Sheet 1 of 4	