


PERMIT

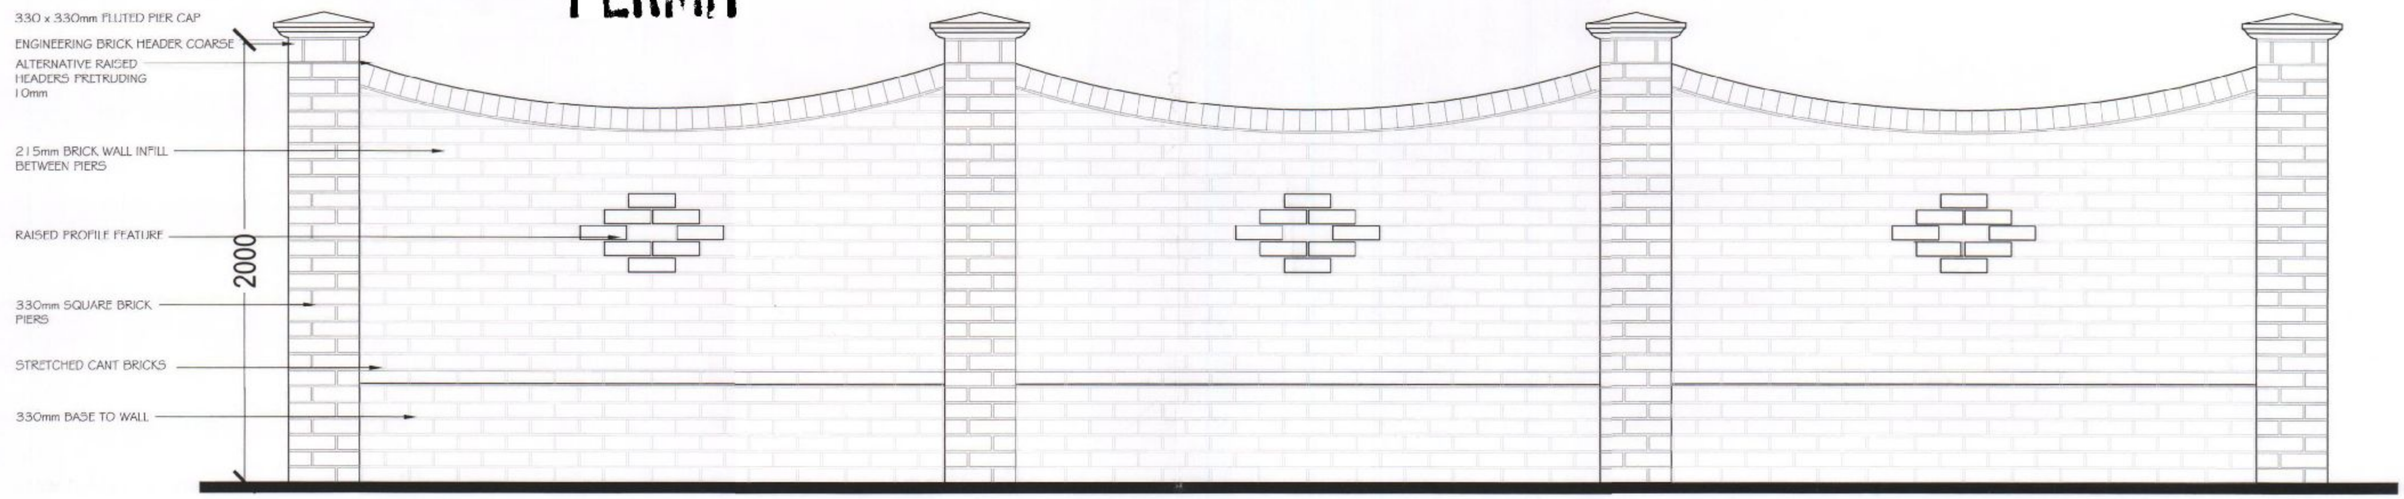

WALL ELEVATION DETAIL
SCALE 1:20

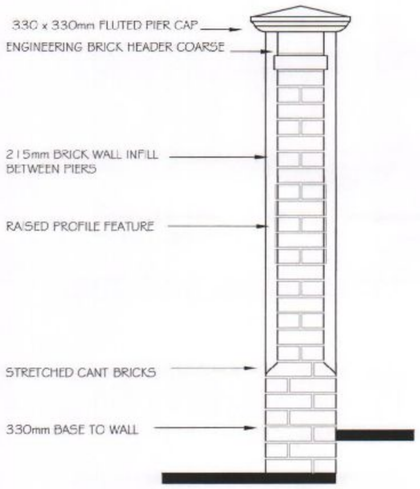

WALL SECTION SCALE 1:20

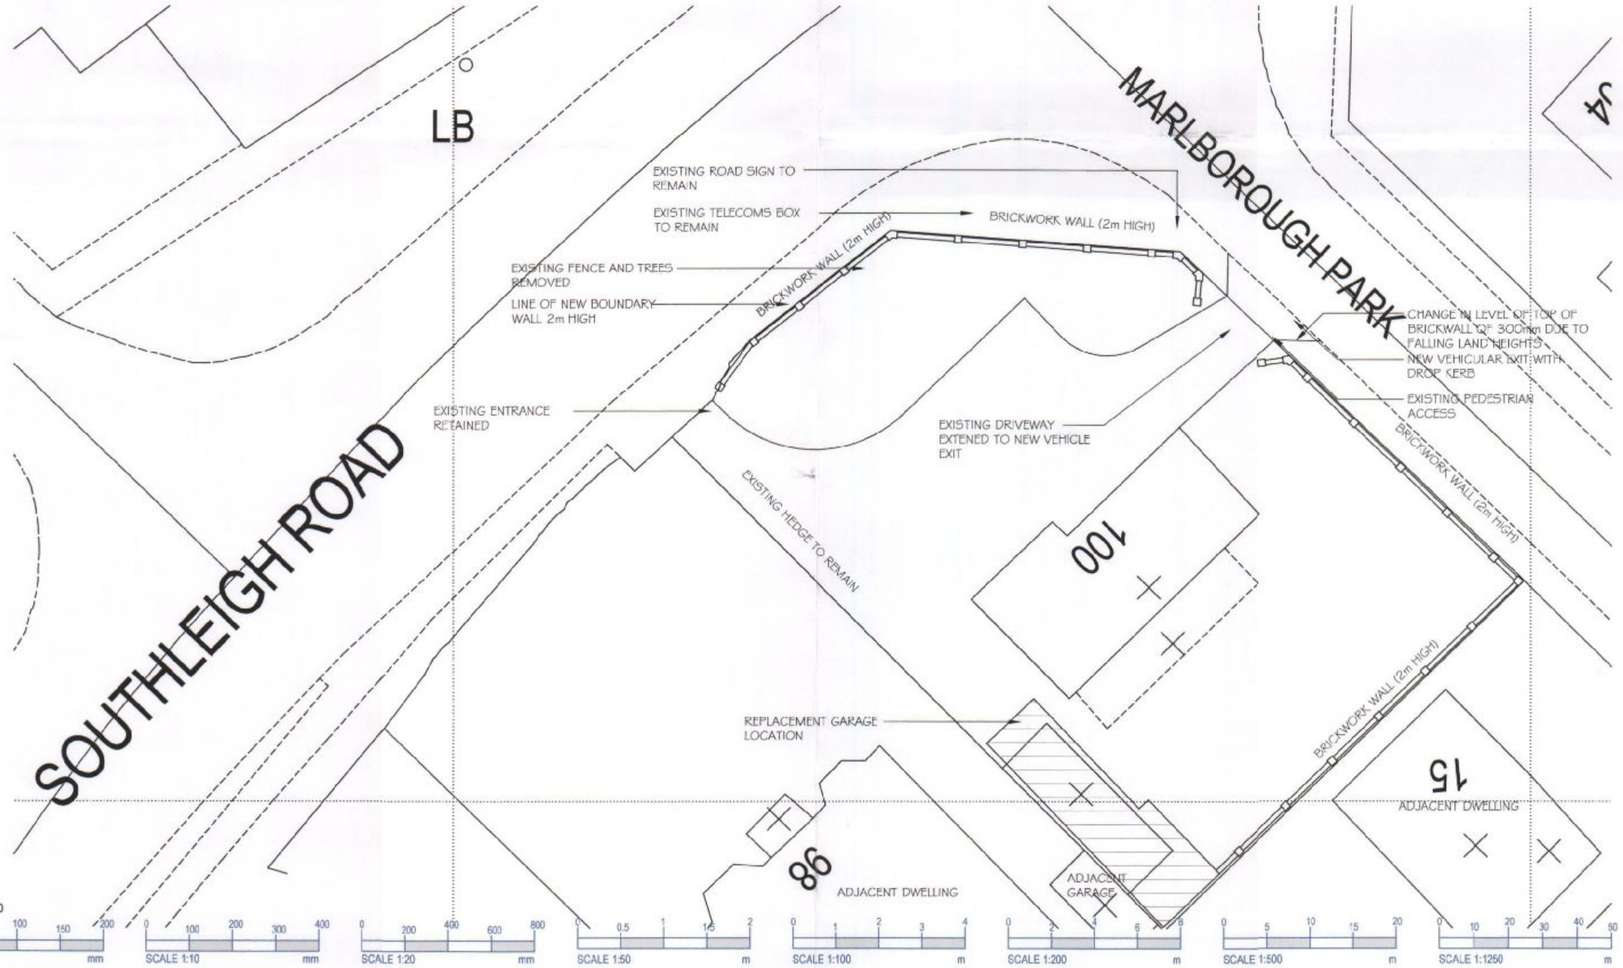

BLOCK PLAN SCALE 1:200

HAVANT BOROUGH COUNCIL
17 OCT 2011
RECEIVED

REV:	DATE:	DESCRIPTION:	DR	CHK
A	14/12/2011	WALL HEAD AMENDMENTS MADE	LAJ	GJB

OTHER THAN FOR THE PURPOSES OF PLANNING, DO NOT SCALE THESE DRAWINGS. USE WRITTEN DIMENSIONS ONLY. ALL DIMENSIONS TO BE CHECKED ON SITE PRIOR TO COMMENCEMENT OF WORK.

THIS DRAWING IS THE COPYRIGHT OF SIMPSON HILDER ASSOCIATES AND MAY NOT BE REPRODUCED, COPIED OR ALTERED IN ANY WAY WITHOUT WRITTEN AUTHORITY.

SIMPSON HILDER ASSOCIATES LIMITED
67a High Street Lyndhurst
Hampshire SO43 7BE
T: 023 80 283798
F: 023 80 283688
E: sha@simpsonhilder.co.uk
www.simpsonhilder.co.uk

PROPOSED WALL, VEHICLE ACCESS & GARAGE POSITIONS

DRAWING STATUS: PRELIMINARY

100 SOUTHLEIGH ROAD DENVILLES HAVANT PORTSMOUTH

DATE:	DRAWN BY:	
OCT 2011	LAJ	
SCALE @ A2:	CHECKED:	DATE CHECKED:
1:20 & 1:200	GJB	OCT 2011
JOB NO:	DRAWING NO:	REVISION
5167	102	A