



ORDNANCE SURVEY MAP
 LICENSE NUMBER: CENTER COORDINATES: 100041040

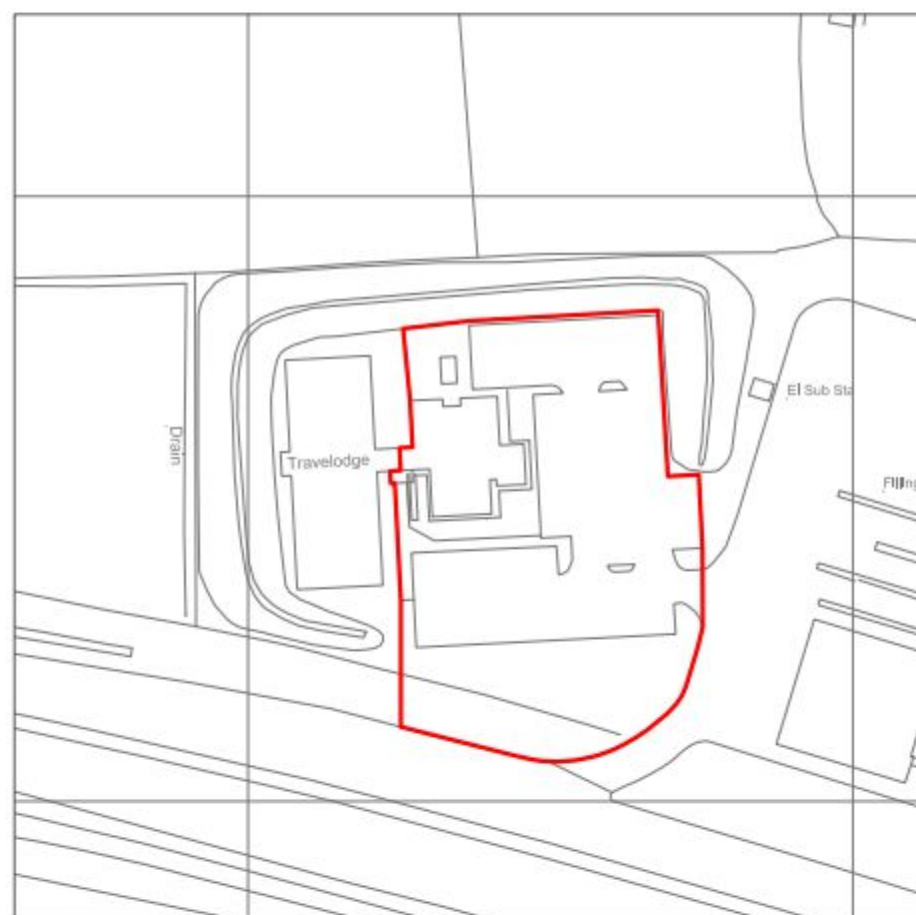

SITE LOCATION PLAN – SCALE: 1:1250 @ A3
 SITE AS OUTLINED IN RED
 FORMER LITTLE CHEF, A27, EASTBOUND, HAVENT BYPASS, EMSWORTH, PO10 7RB.

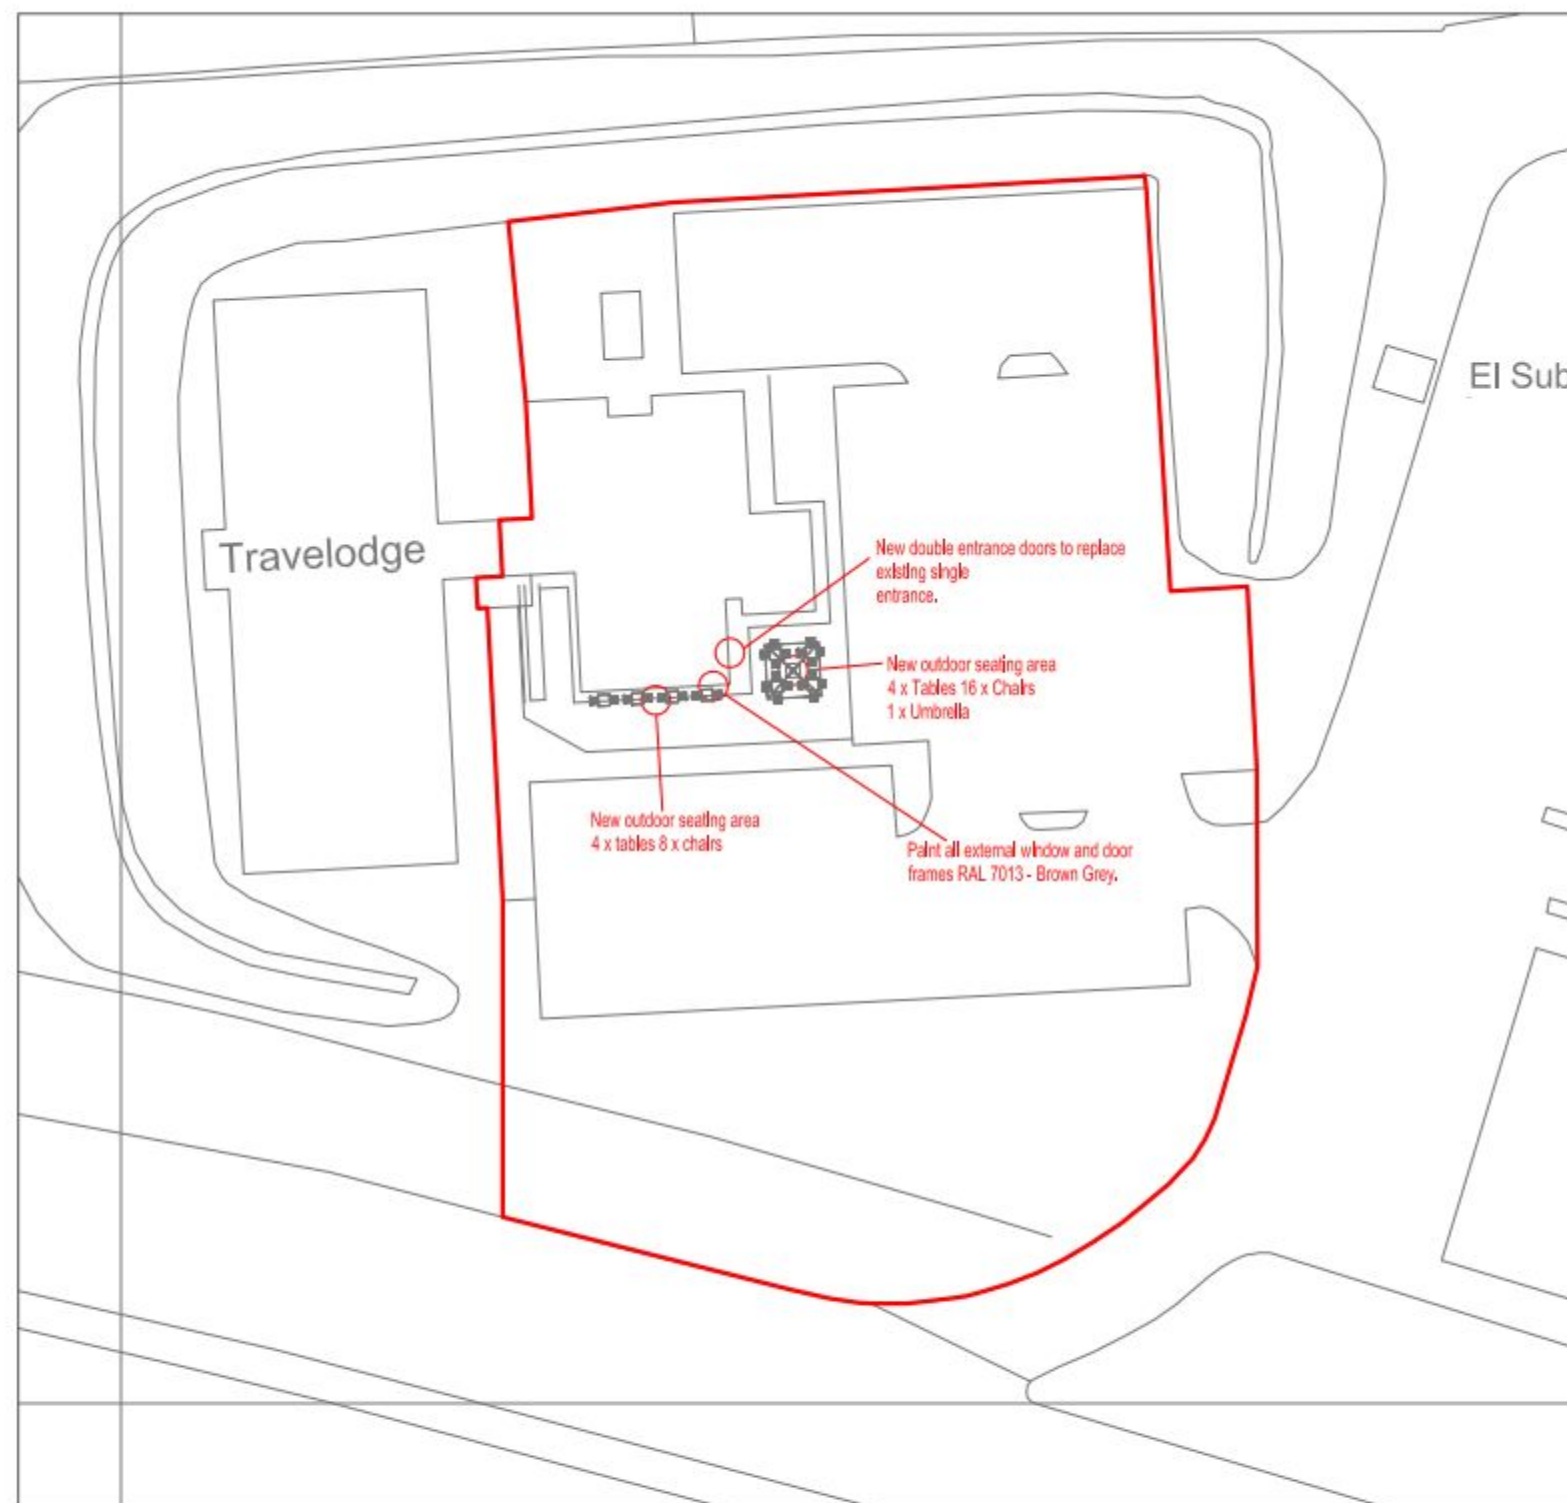

BLOCK PLAN – SCALE: 1:500 @ A3
 SITE AS OUTLINED IN RED
 FORMER LITTLE CHEF, A27, EASTBOUND, HAVENT BYPASS, EMSWORTH, PO10 7RB.