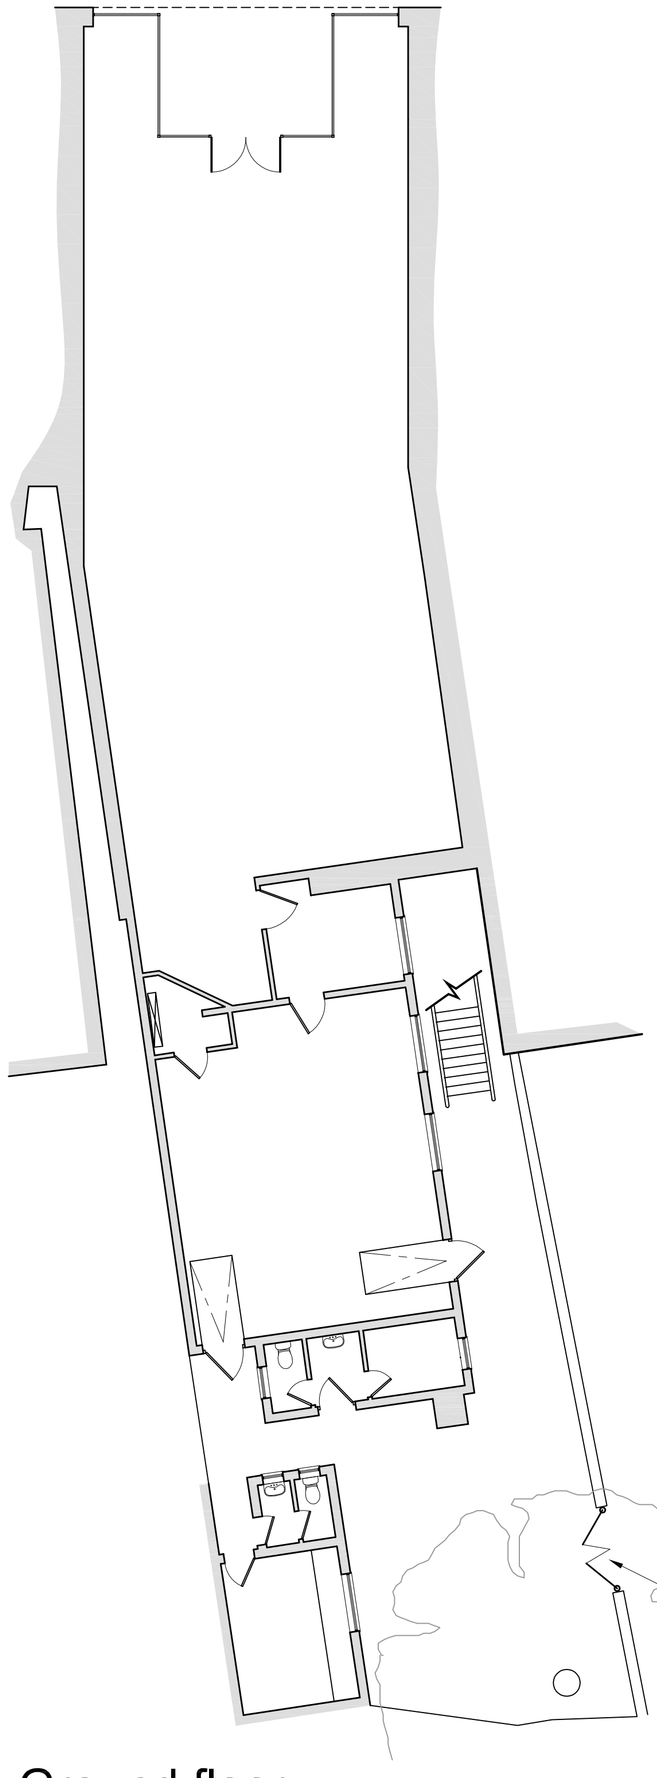

Ground floor 1:100

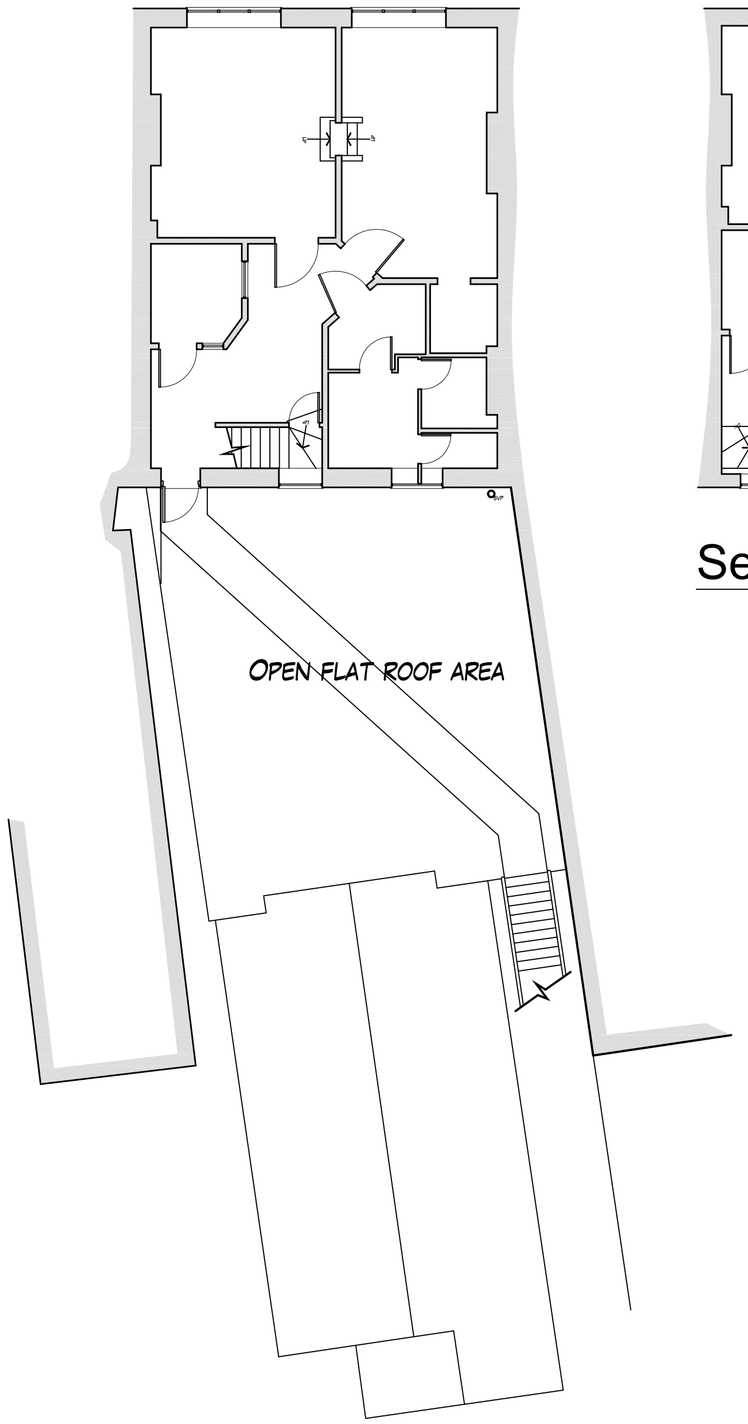

First floor 1:100

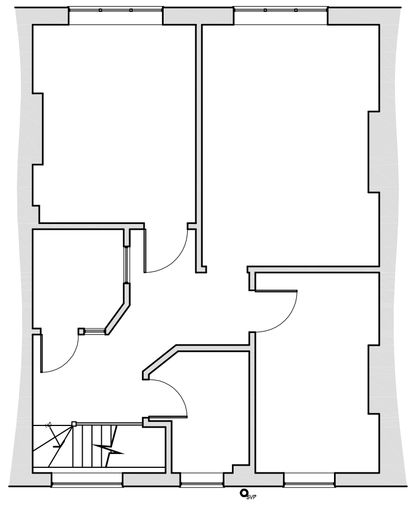

Second floor 1:100

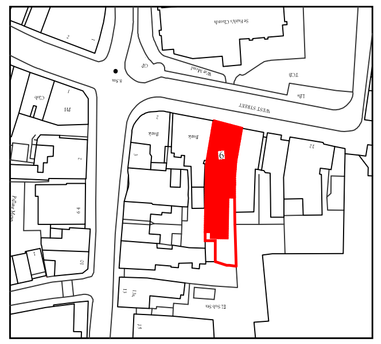

Site plan 1:250

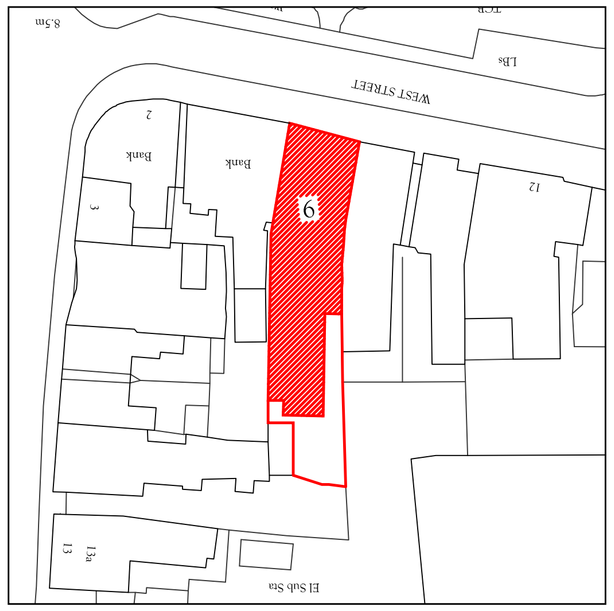

Block plan 1:500



Front elevation 1:50



Rear elevation / section 1:50

0 1 2 3 4 5 METRES
SCALE AT 1:50

0 1 2 3 4 5 METRES
SCALE AT 1:100

DRAWN BY: DJK

CHECKED BY:

Ordnance Survey, (c) Crown Copyright 2010. All rights reserved. Licence number 100020449

This drawing has been produced for a particular purpose. To ensure that this purpose is fulfilled and a high quality project is achieved, please observe the following:
- All dimensions shown are to be checked on site before work commences.
- Any discrepancies or errors found on this drawing MUST be reported to its originator immediately, to comply with any insurances or guarantees.
- All goods, materials and workmanship are to comply with the current Building Regulations and any other requirements as the local/statutory authorities' enforcement officer may consider necessary.

IF IN DOUBT ABOUT ANY ELEMENT OF THIS DRAWING, CALL SPITFIRE

REVISIONS: A - JULY 2011 - REAR ELEVATION ADDED

CLIENT: SOUTH ALLIANCE INVESTMENTS

PROJECT: PROPOSED CONVERSION TO TWO FLATS 6 WEST STREET, HAVANT

DRAWING: PLANS AS EXISTING AND SITE & BLOCK

DRAWING NO: 1202.06 A

SCALE: AS SHOWN @ A1

DATE: JUNE 2011

© COPYRIGHT SPITFIRE ARCHITECTURAL CONSULTANTS LTD.

22A CORNFIELD ROAD, EASTBOURNE, BN21 4QE - 01323 431 892 - WWW.SPITFIREARCHITECTURE.CO.UK

SPITFIRE ARCHITECTURE

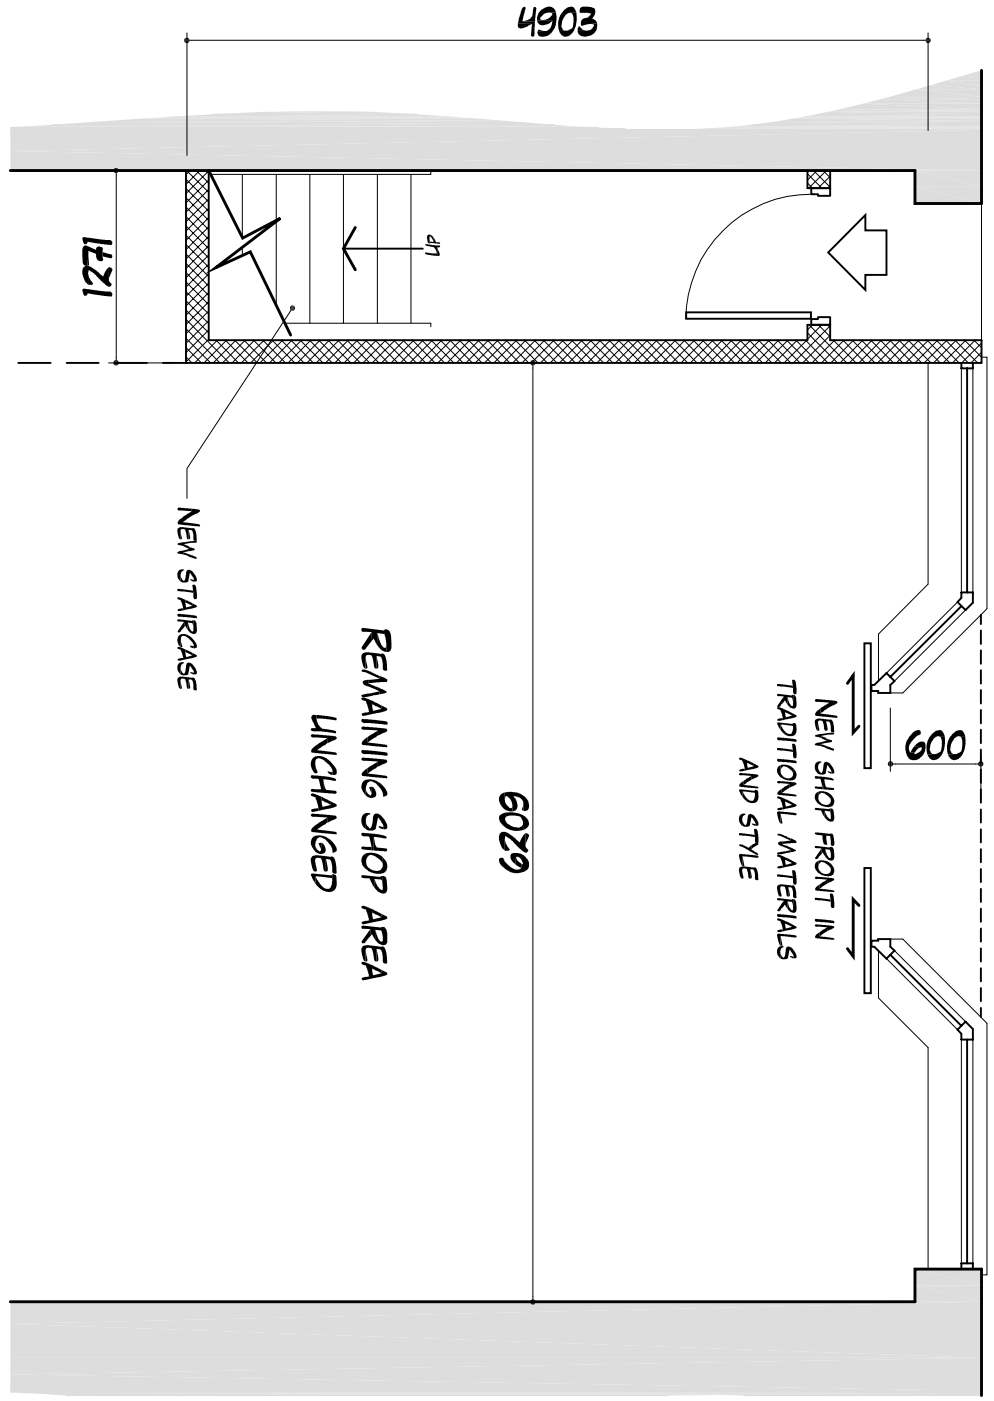

Plan as Proposed 1:50

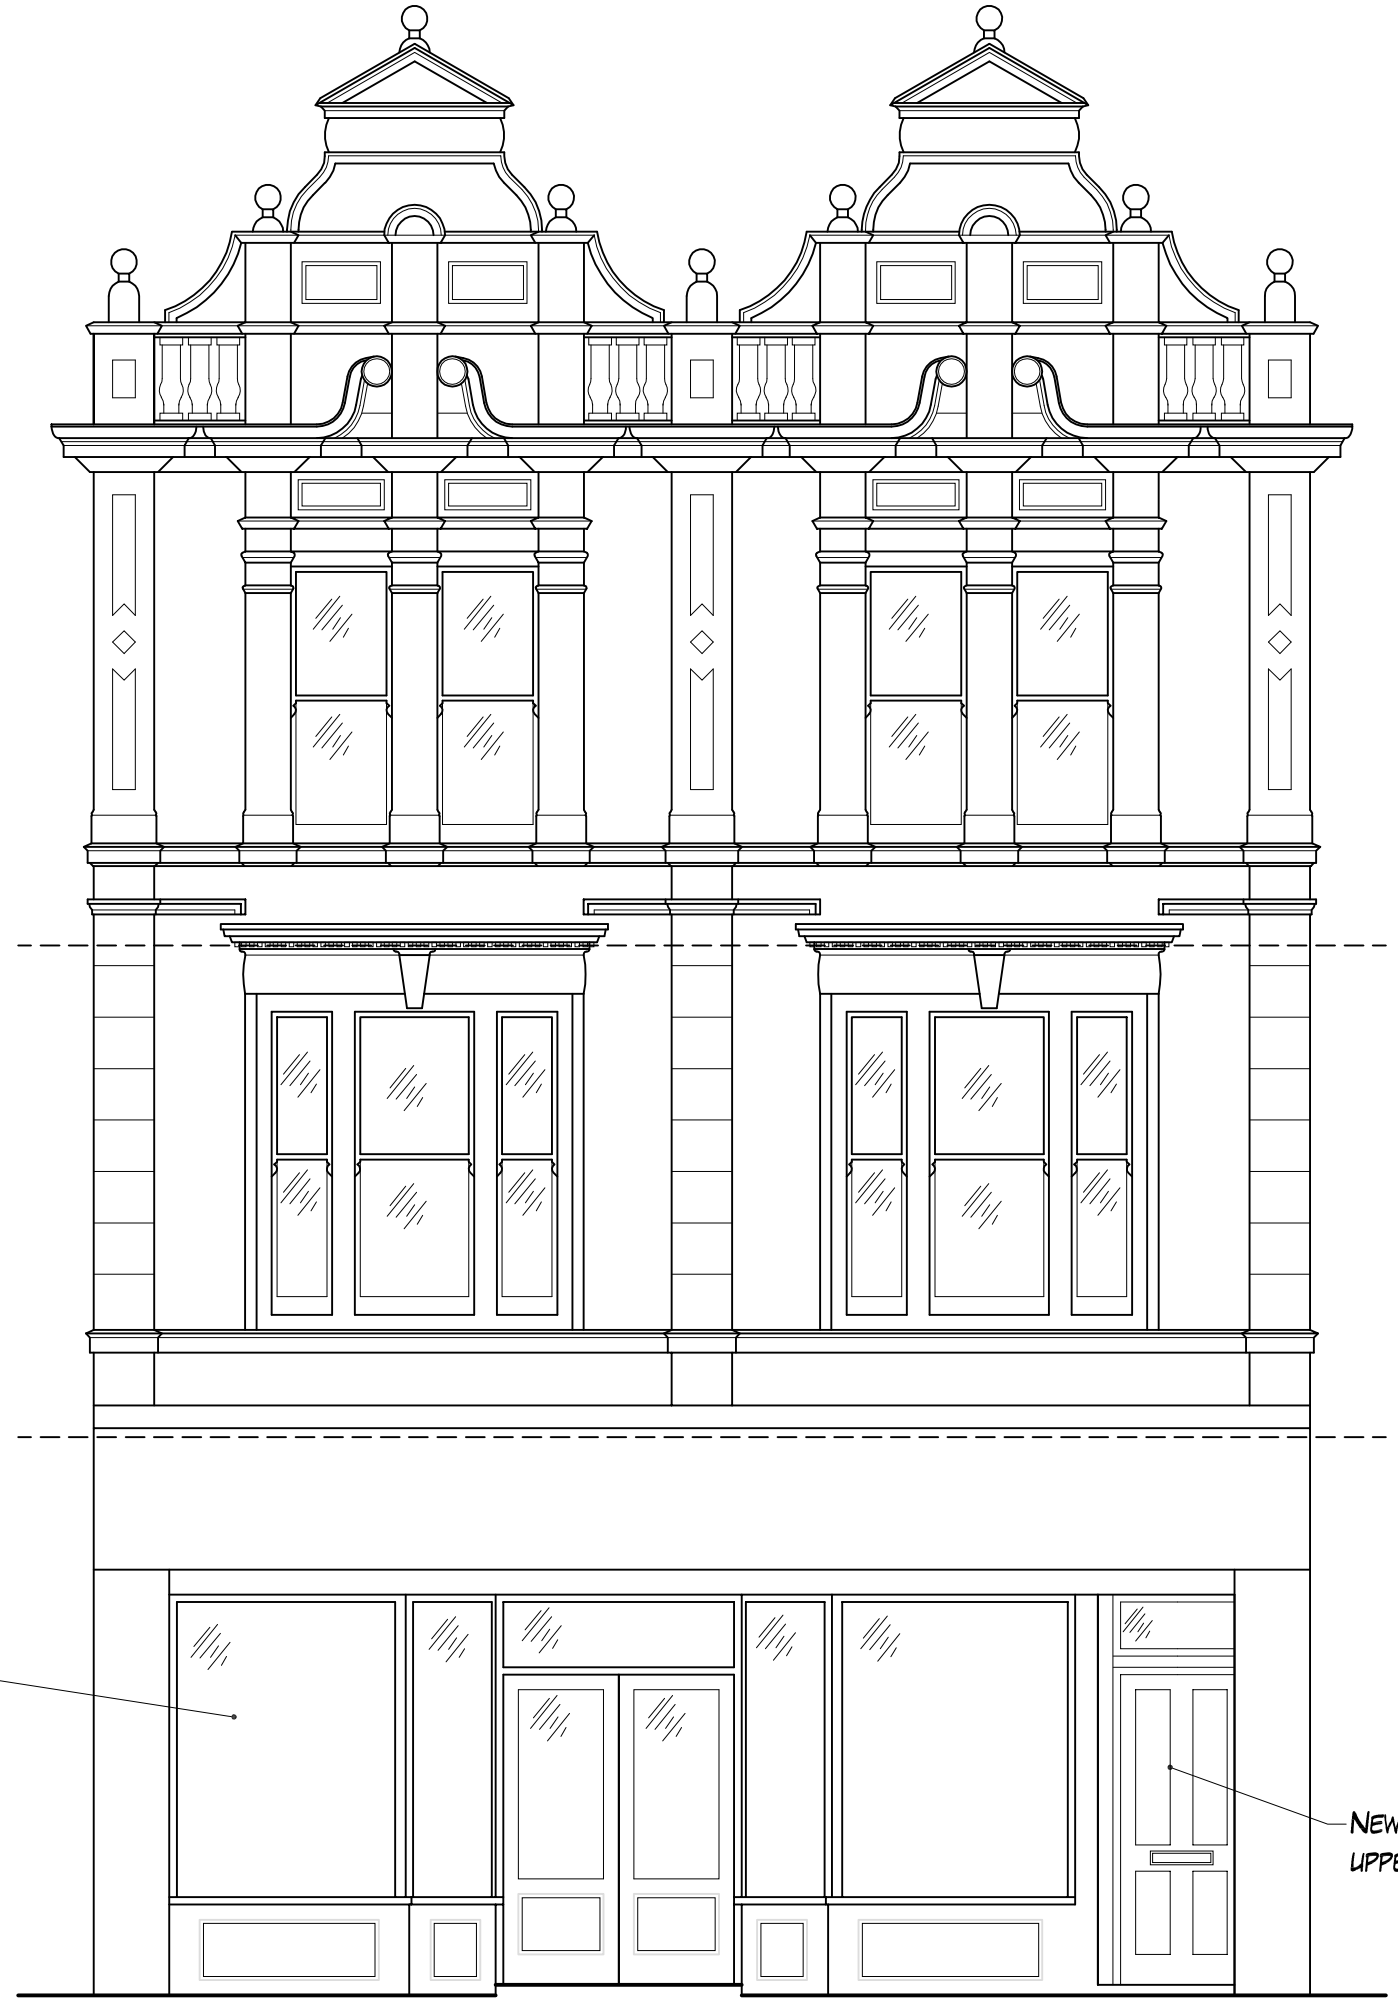

Elevation as Proposed 1:50

0 1 2 3 4 5 METRES

SCALE AT 1:50

DRAWN BY: KL

CHECKED BY: PMB

This drawing has been produced for a particular purpose. To ensure that this purpose is fulfilled and a high quality project is achieved, please observe the following:
- All dimensions are to be checked on site before work commences.
- Any discrepancies or errors found on this drawing MUST be reported to its originator immediately, to comply with any insurances or guarantees.
- All goods, materials and workmanship are to comply with the current Building Regulations and other relevant codes of practice to satisfactory authorities' enforcement officer may consider necessary.

IF IN DOUBT ABOUT ANY ELEMENT OF THIS DRAWING, CALL SPITFIRE

REVISIONS:
A - June 2011 - Revised bin store location - DK
B - October 2011 - Bin stores moved, shopfront enlarged
C - October 2011 - Bin store move to ecof area

CLIENT: SOUTH ALLIANCE INVESTMENTS

PROJECT: PROPOSED SHOPFRONT

6 WEST STREET, HAVANT

DRAWING: PROPOSED ELEVATION AND PLAN

DRAWING NO: 1202.09 C

SCALE: 1:50 @ A3

DATE: JUNE 2011

© COPYRIGHT SPITFIRE ARCHITECTURAL CONSULTANTS LTD.

22A CORNFIELD ROAD, EASTBOURNE, BN21 4QE - 01323 431 892 - WWW.SPITFIREARCHITECTURE.CO.UK

SPITFIRE ARCHITECTURE