
PERMIT




4 Perspective Section

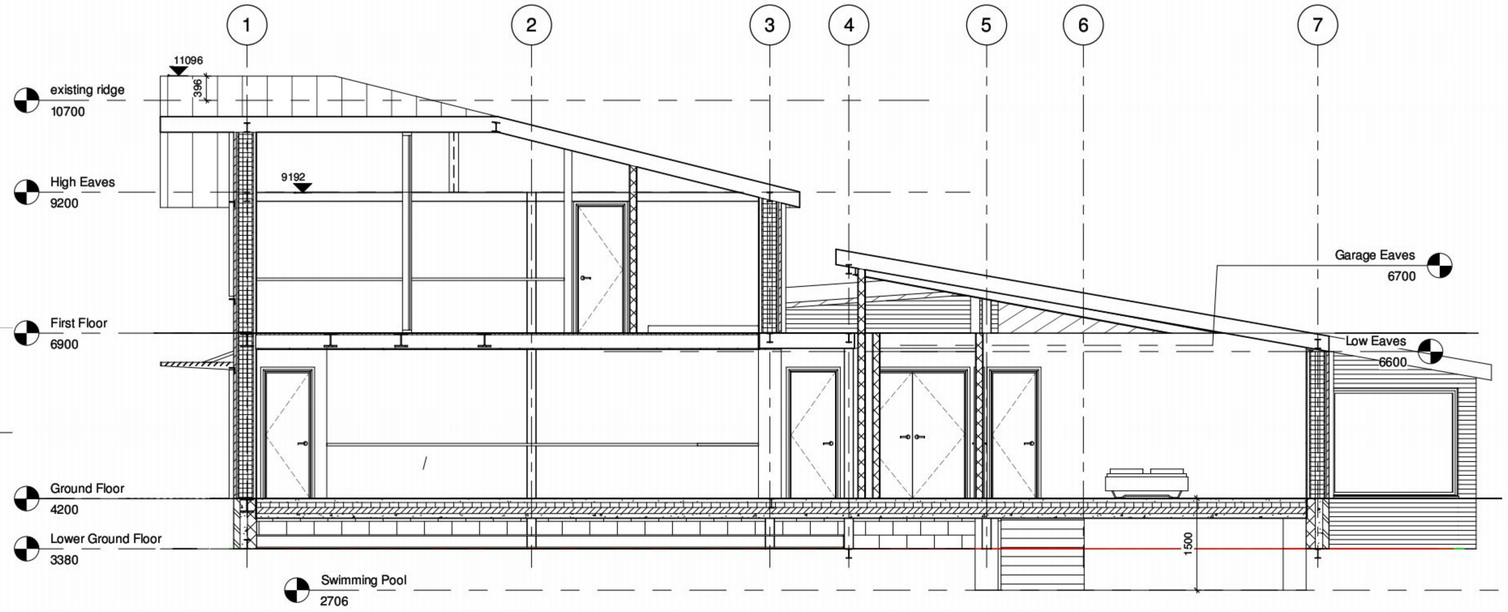


2 Section 1

1 : 50

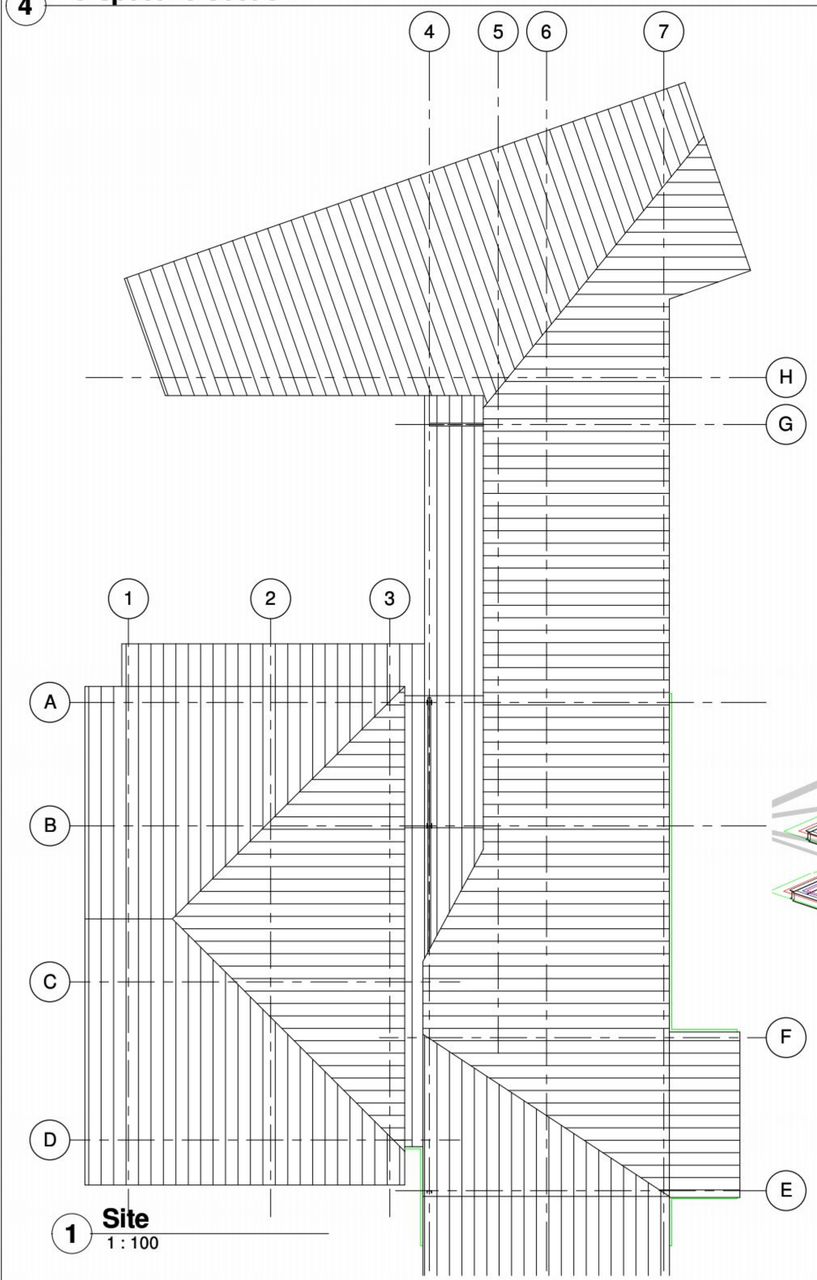

1 Site

1 : 100

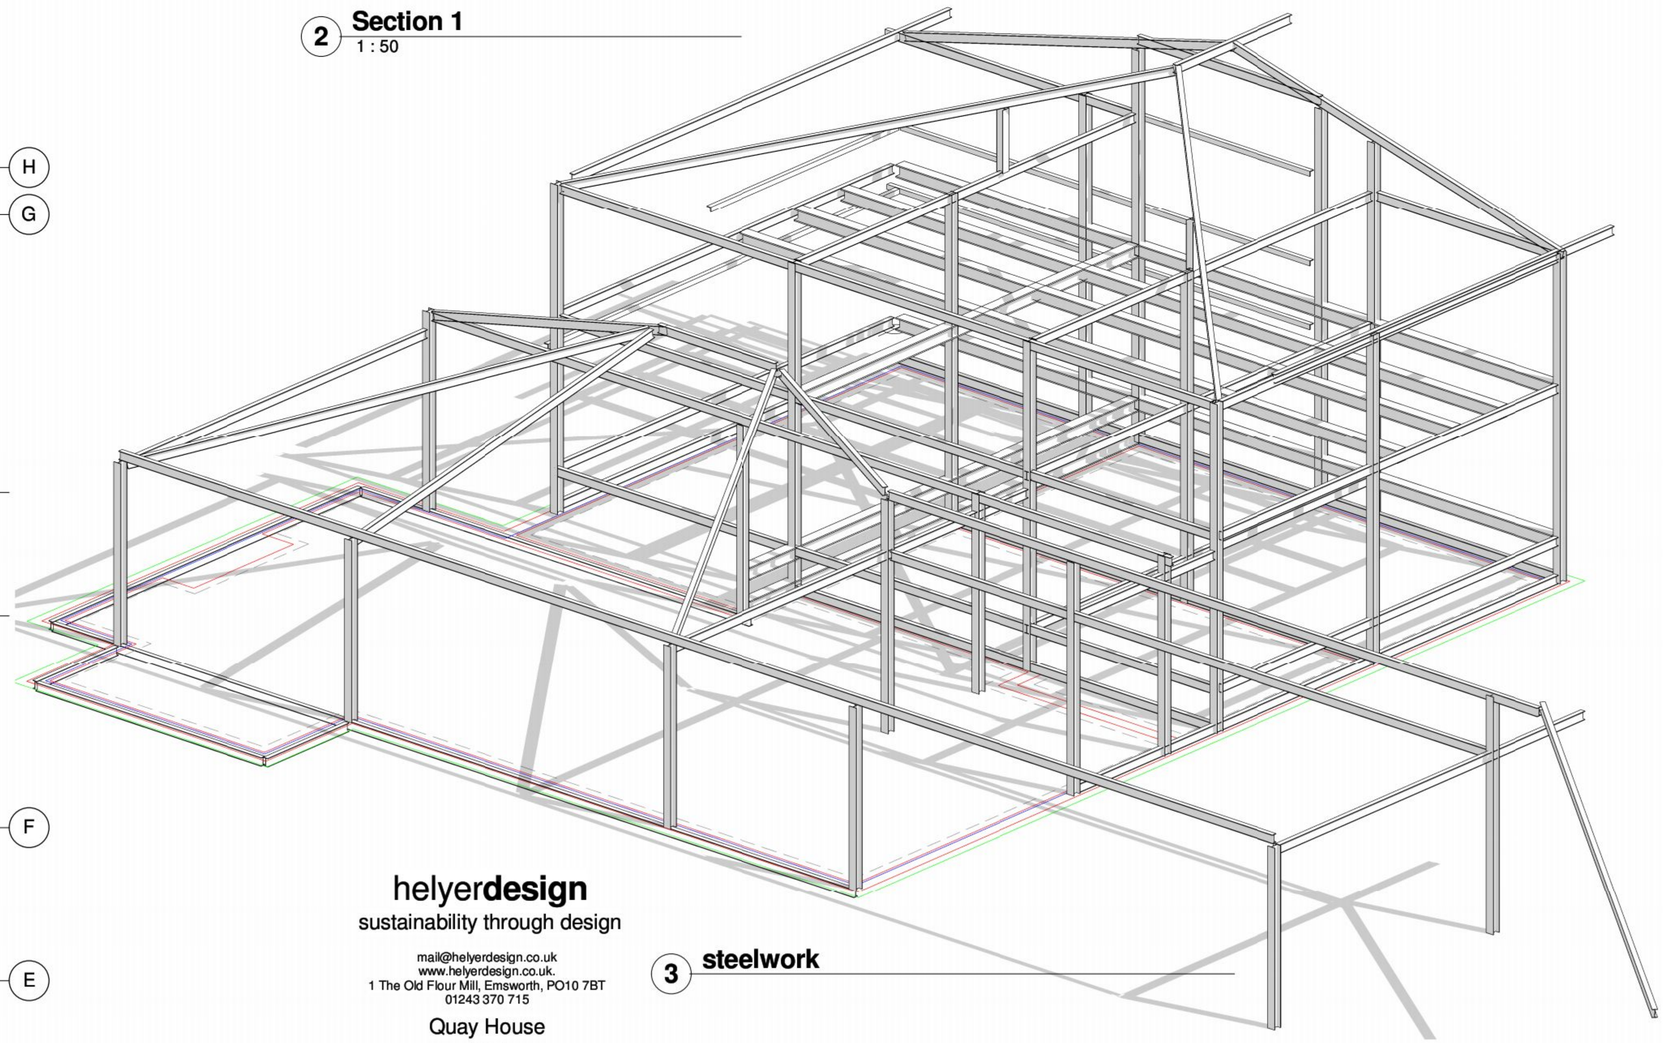

3 steelwork

helyer**design**

sustainability through design

mail@helyerdesign.co.uk
www.helyerdesign.co.uk.
1 The Old Flour Mill, Emsworth, PO10 7BT
01243 370 715

Quay House

005c