


PERMIT

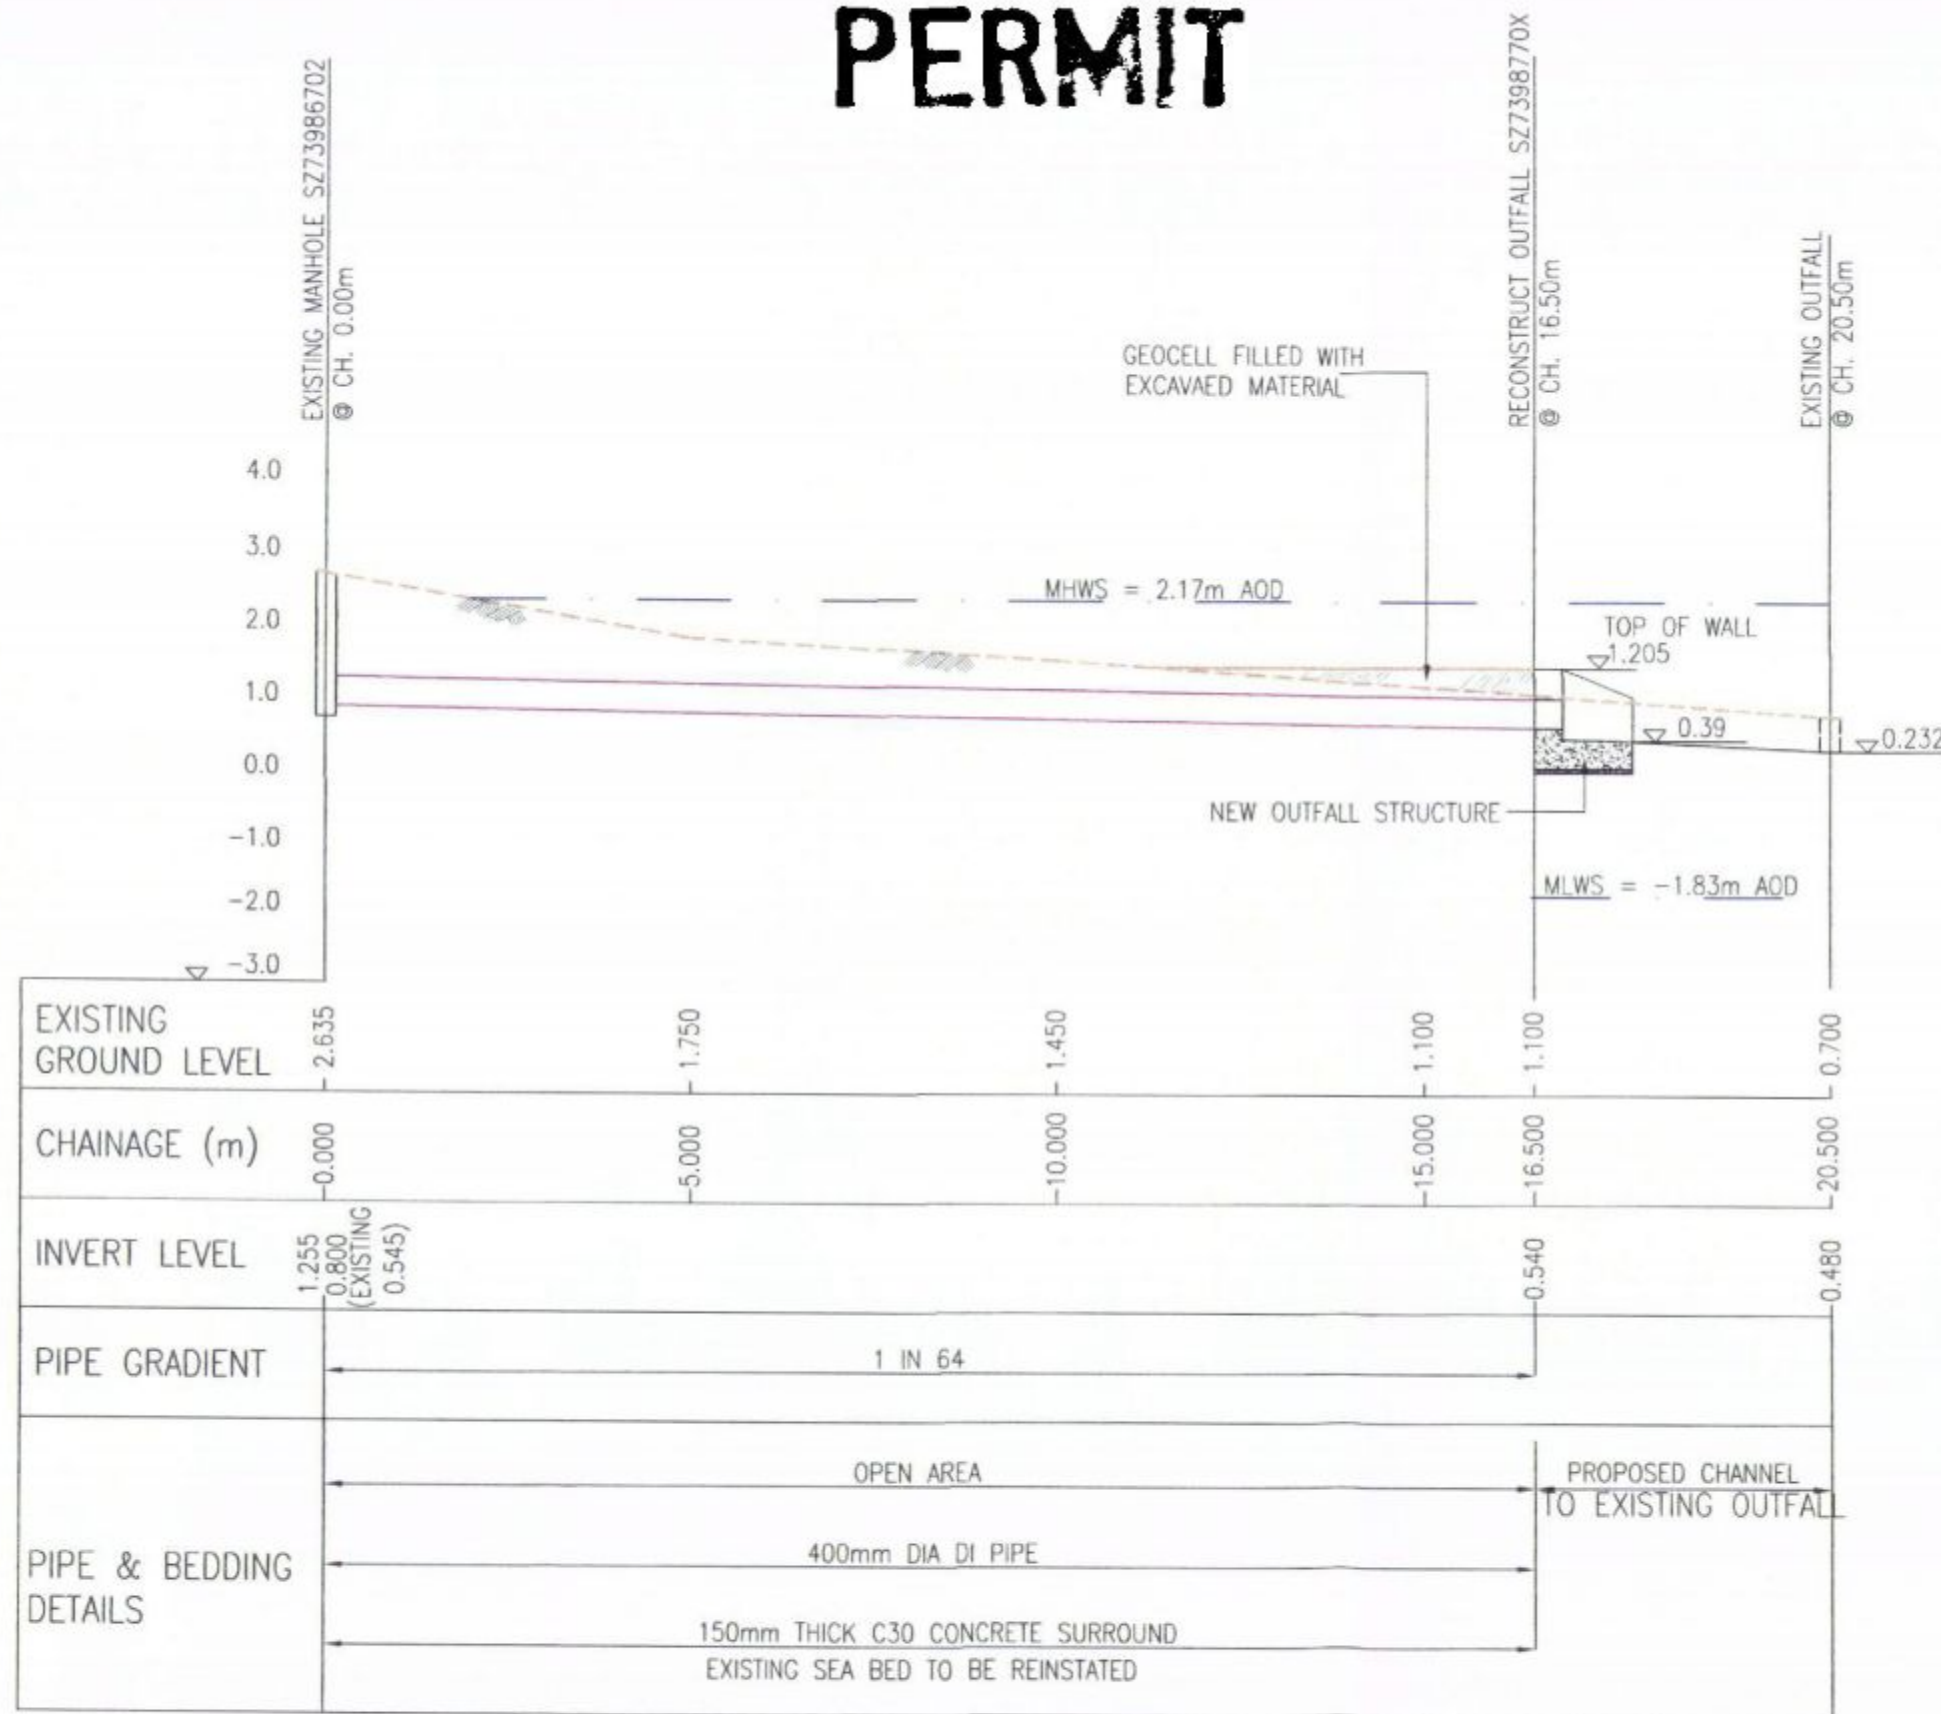

LONGITUDINAL SECTION

HAVANT BOROUGH COUNCIL
DEVELOPMENT CONTROL
13 JUL 2011
RECEIVED

S.W. DRAWING NO.		REVISION											
NOTES													
1. GROUND LEVELS ARE TAKEN FROM TOPOGRAPHICAL SURVEY.													
2. THIS DRAWING IS NOT TO BE SCALED.													
3. ALL DIMENSIONS ARE IN MM UNLESS OTHERWISE STATED.													
4. ALL LEVELS ARE IN METERS.													
5. LEVELS AND CHANGES ARE TO BE CONFIRMED BEFORE ANY COMMENCEMENT OF CONSTRUCTION WORK.													
6. CONTRACTOR REQUIRE TO MARK THE END OF THE OUTFALL WITH AN ISOLATED DANGER MARK, BLACK & RED WARNING MARKER POLE.													
LEGEND													
--- GROUND LEVEL													
--- PROPOSED GROUND LEVEL													
--- PIPE LINE													
MHWS MEAN HIGH WATER SPRING TIDE													
MLWS MEAN LOW WATER SPRING TIDE													
CURRENT ISSUE INFORMATION													
<table border="1"> <tr> <th>DATE</th> <th>BY</th> <th>CHKD</th> <th>REVD</th> <th>ISSUE</th> </tr> <tr> <td>11.07.2011</td> <td>TF</td> <td>DN</td> <td>DS</td> <td></td> </tr> </table>				DATE	BY	CHKD	REVD	ISSUE	11.07.2011	TF	DN	DS	
DATE	BY	CHKD	REVD	ISSUE									
11.07.2011	TF	DN	DS										
THIS DRAWING IS ISSUED BY SOUTHERN WATER SUBJECT TO THE CONDITIONS THAT IT IS NOT TO BE USED FOR ANY OTHER PROJECT OR FOR ANY OTHER PURPOSE WITHOUT THE WRITTEN AUTHORIZATION OF SOUTHERN WATER. UNLESS PRIOR WRITTEN AUTHORIZATION IS OBTAINED FROM SOUTHERN WATER, ANY UNAUTHORIZED USE OF THIS DRAWING SHALL BE AT THE USER'S SOLE RISK AND WITHOUT LIABILITY TO SOUTHERN WATER.													
		Southern Water Services Ltd Southern House Yeoman Road Wokingham, RG40 3JX Telephone: (01903) 272448 Fax: (01903) 272447											
		SAI House Suryan Corporate Square Ammanur - 560 020 Phone: +91 79 6614 2600 Fax: +91 79 6614 2600											
S.W. DRAWING NO.		ISSUE											
SAI-5001/37/02													
PROJECT TITLE		FISHERY LANE HAYLING ISLAND											
DRAWING TITLE		NEW LONGITUDINAL SECTION											
SITE UNIT NAME/NO.		SITE UNIT NO.											
PRJ NO.		SCALE	MASTER BOX										
		1:100	A3										
S.W. DRAWING NO.		REVISION											