PERMIT

HAVANT BOROUGH COUNCIL
DEVELOPMENT CONTROL
13 DEC 2011
RECEIVED

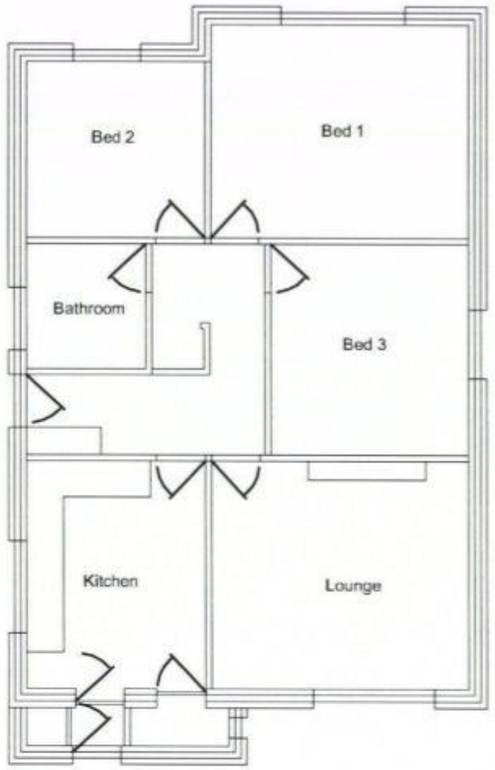

Existing ground floor

Plan View

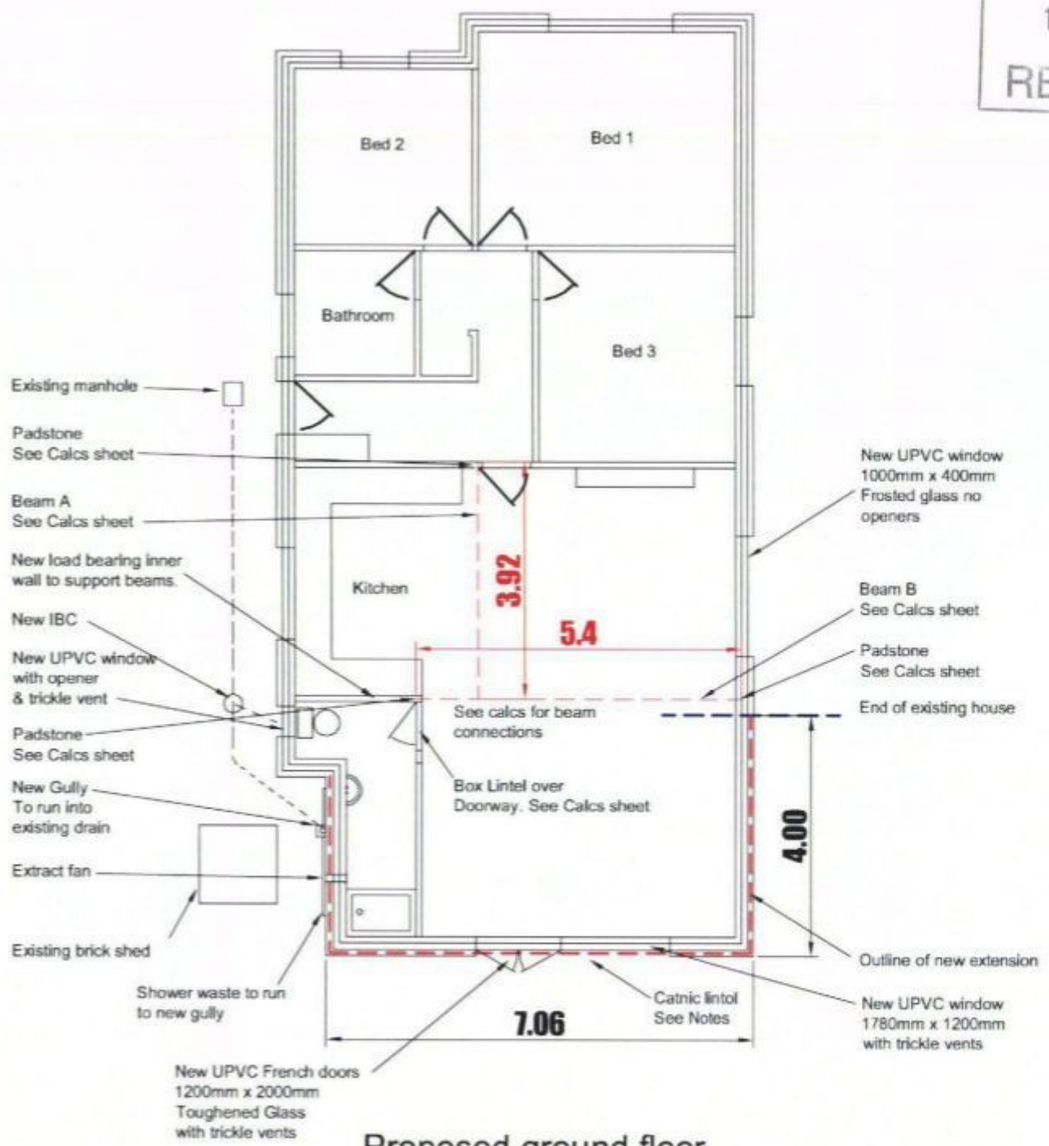

Proposed ground floor

Plan View

Coneco Services (UK) Ltd

E mail: martin@coneco-services.co.uk
Telephone: 02392 367516
Mobile: 07799 894204

DO NOT SCALE EXCEPT FOR PLANNING IF IN DOUBT ASK

Project Title:	Proposed Ground Floor Extension At 48 Maralyn Avenue, Waterlooville Hampshire, PO7 7LL	Drawn by: M.A.T	Scale: 1:100	DWG No: scd/1060/2011-3	Iss: A
Client:	Mr & Mrs D Didwell	Checked by: B.C.T	Product Ref:		
		Date: 22/09/2011	Ref:	Sheet 3 of 5	