
PERMIT


TERATIONS AND FIRST FLOOR ADDITIONS.
IN AVENUE, COWPLAIN, HANTS.
FOR MR&MRS G. ABRAHAM.

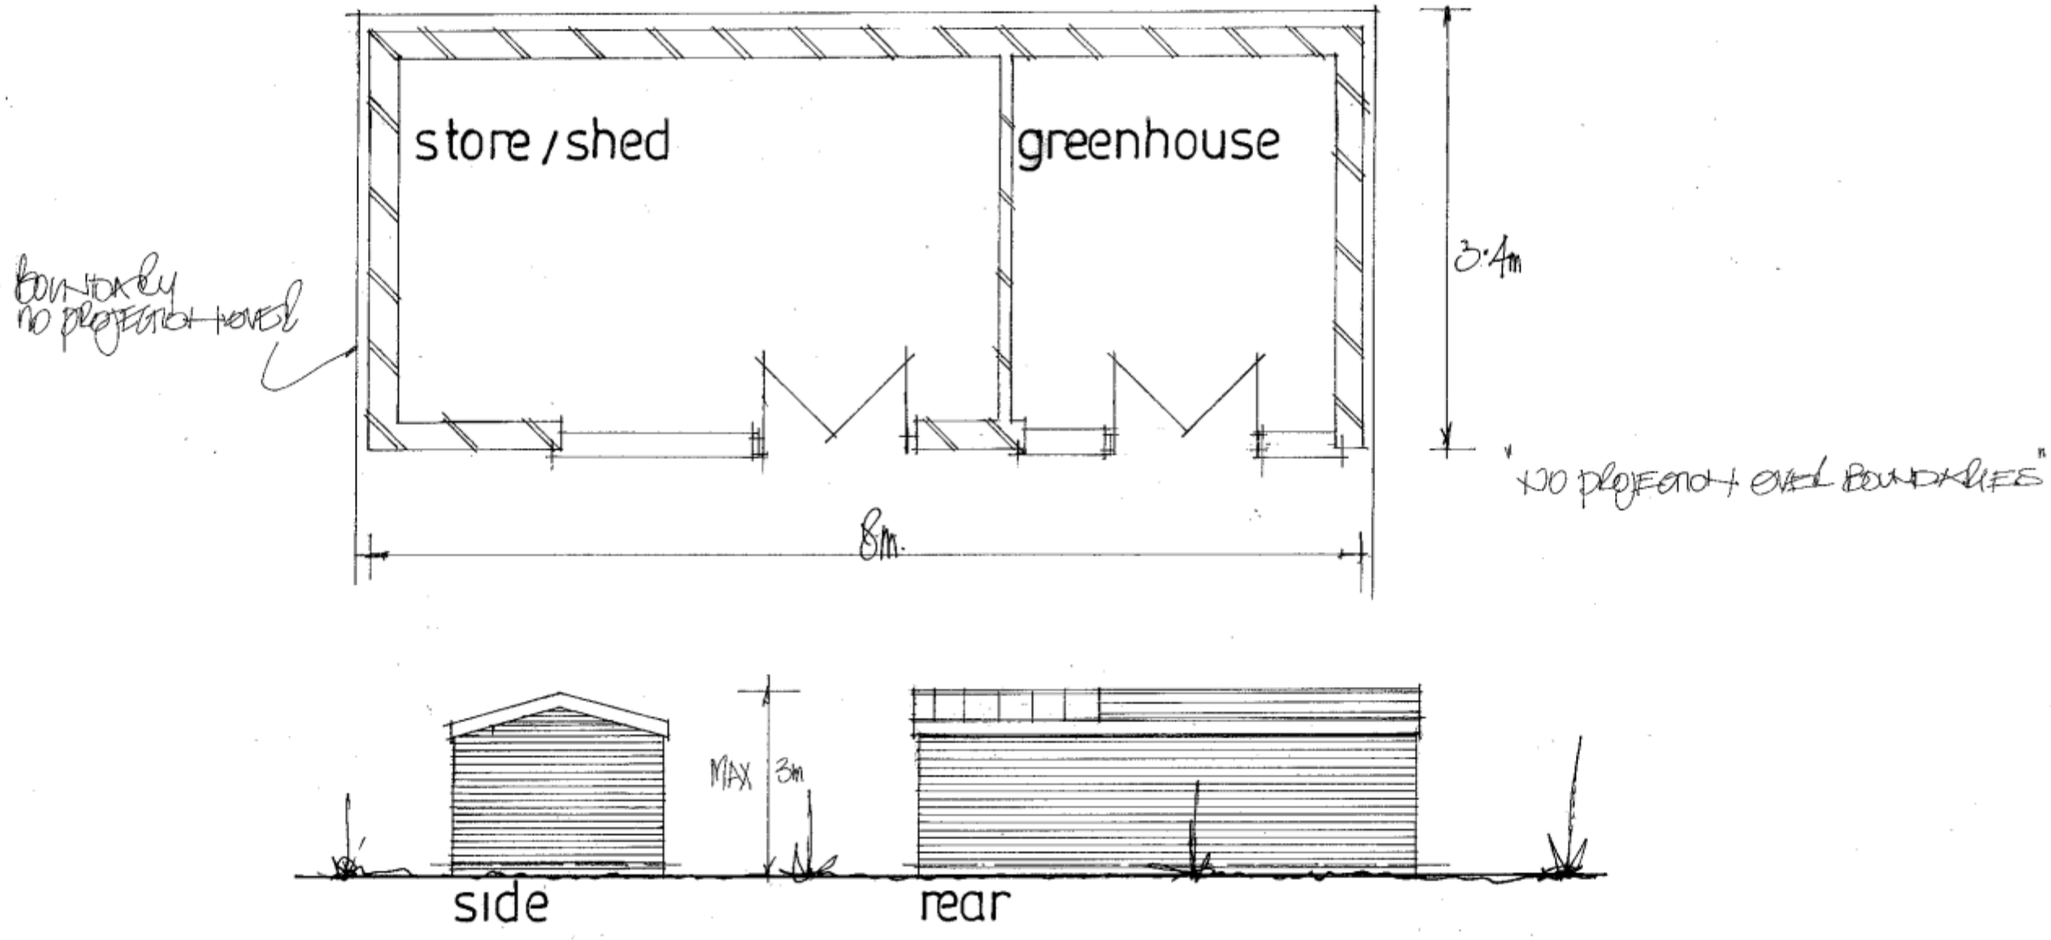

BOUNDARY
NO PROJECTION MOVED

"NO PROJECTION OVER BOUNDARIES"

PLANS AMENDED MAY 2011-
MINOR ALTS TO WINDOWS & INTERNAL LAYOUT.
GARDEN STORE MADE LARGER & ROOF HIGHER.

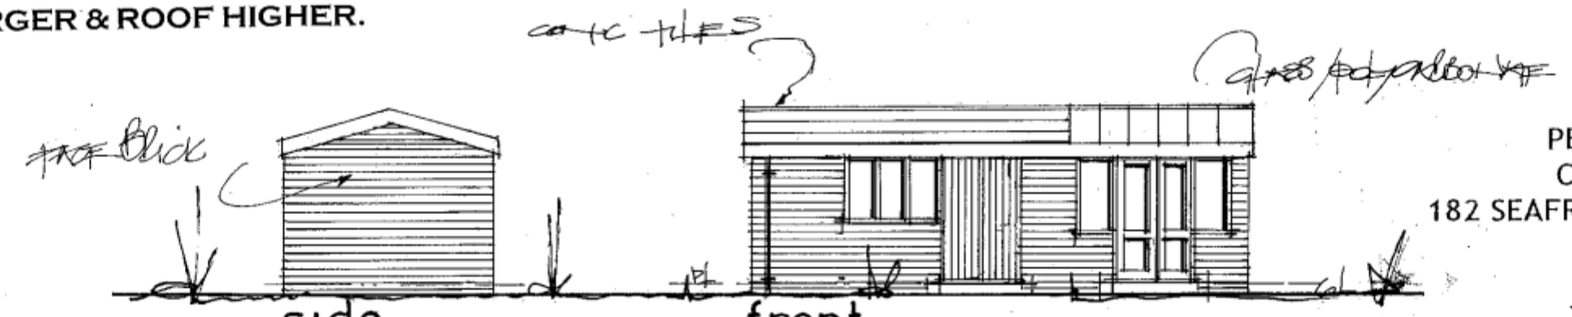



date feb 2011
scale 1·100 1·50
CHANGED TO PITCHED ROOF APRIL-2011

PETER J. WALKER MRICS
CHARTERED SURVEYOR
182 SEAFRONT, HAYLING ISLAND, HANTS
PO11 9 AN


TEL: 02392 467571

PROPOSED ALTERATIONS AND FIRST FLOOR ADDITIONS.
32A, HART PLAIN AVENUE, COWPLAIN, HANTS.
FOR MR&MRS G. ABRAHAM.

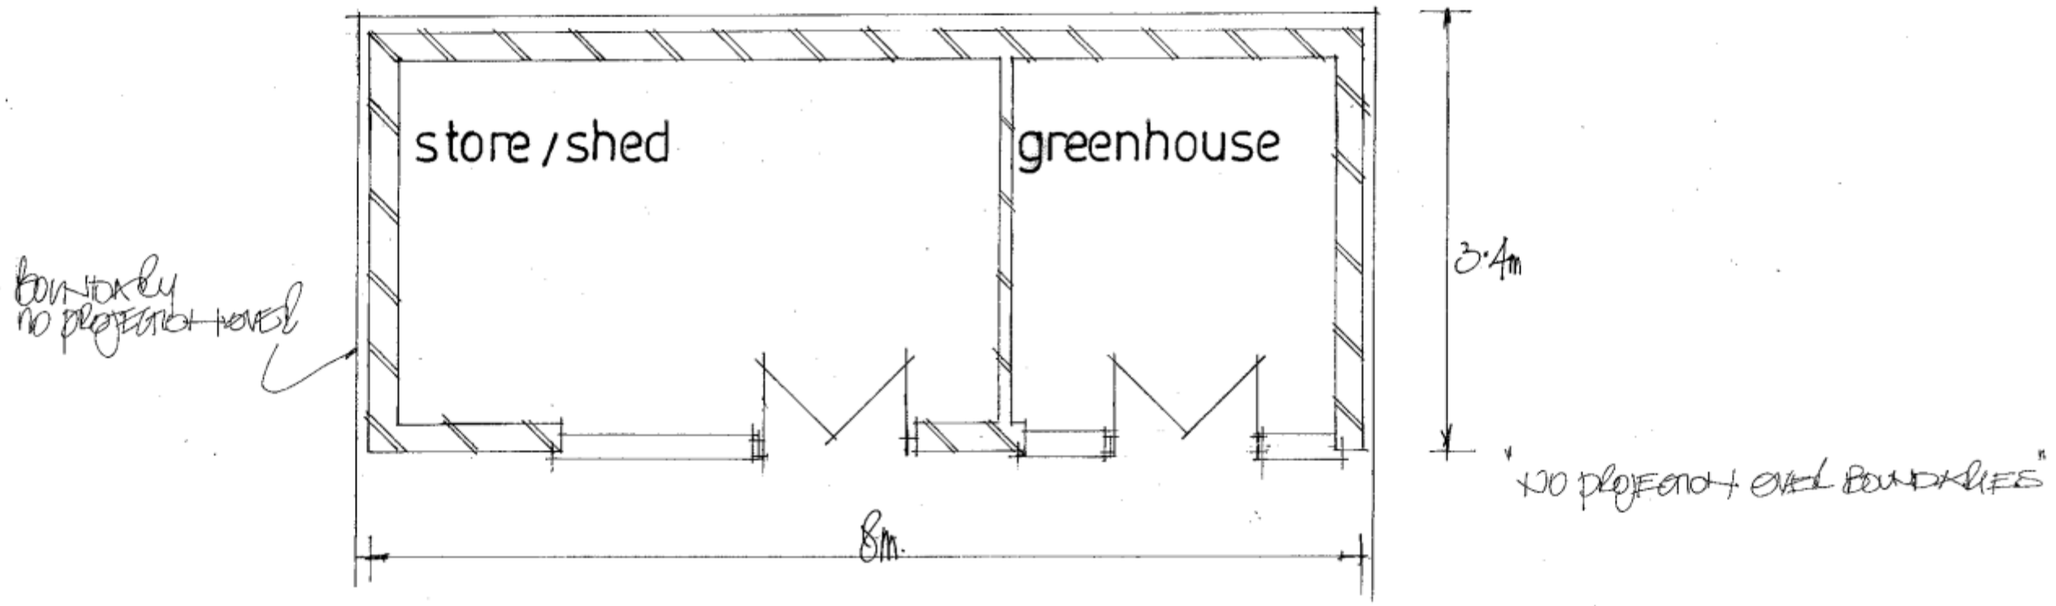

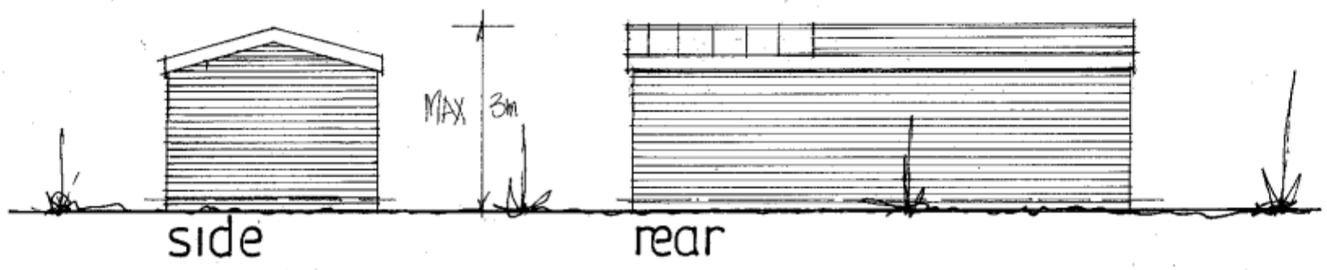

PLANS AMENDED MAY 2011-
MINOR ALTS TO WINDOWS & INTERNAL LAYOUT.
GARDEN STORE MADE LARGER & ROOF HIGHER.

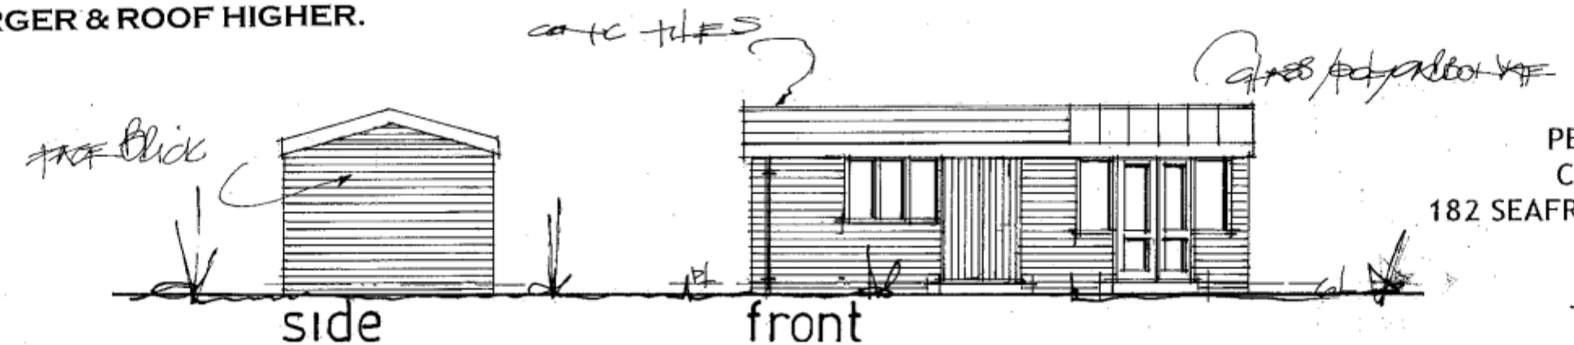

date feb 2011
scale 1·100 1·50
CHANGED TO PITCHED ROOF APRIL 2011

PETER J. WALKER MRICS
CHARTERED SURVEYOR
182 SEAFRONT, HAYLING ISLAND, HANTS
PO11 9 AN

TEL: 02392 467571