
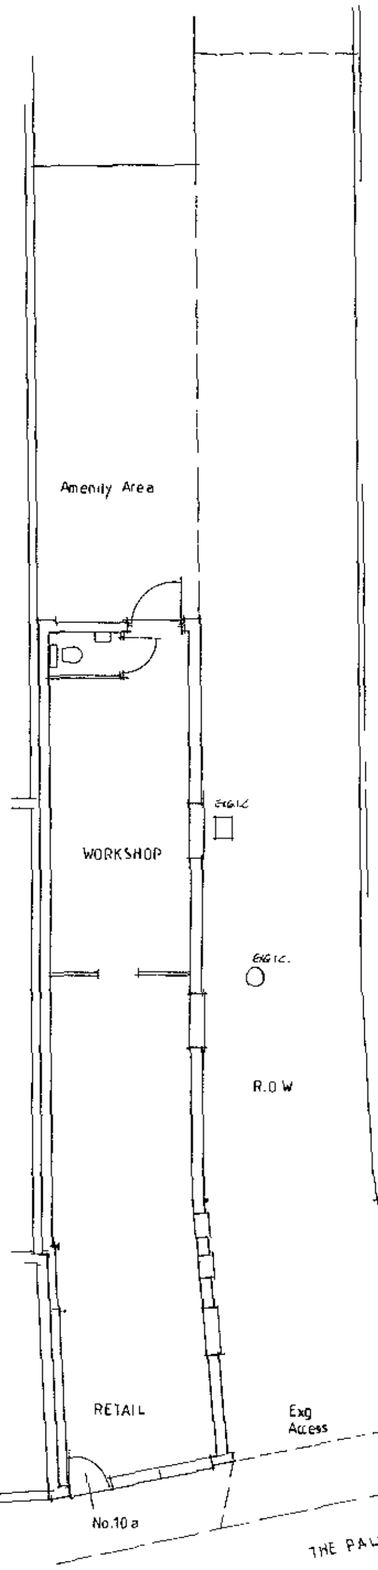



GROUND FLOOR PLAN

SCALE . 1-100


0 1 2 3 4 5
metres

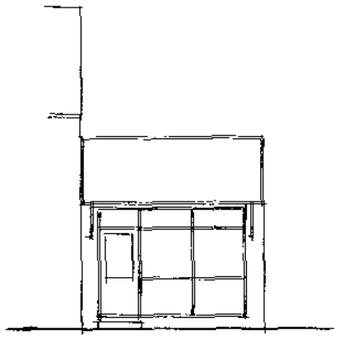


NORTH ELEVATION

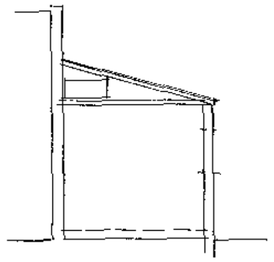


SECTION

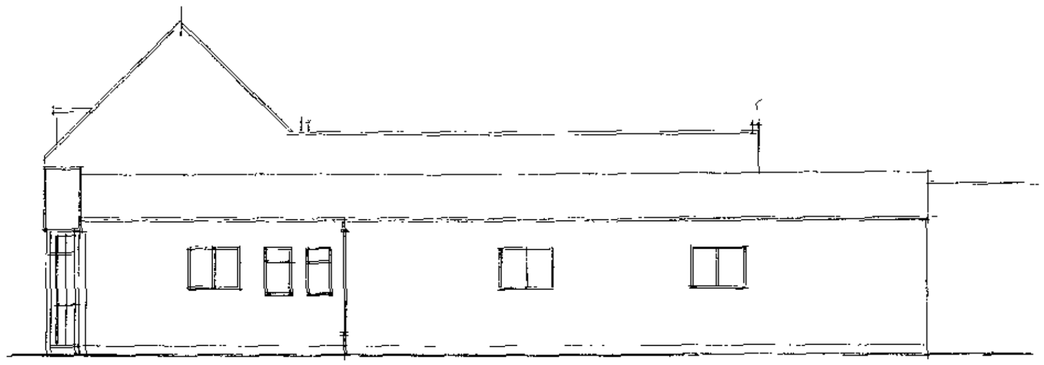

WEST

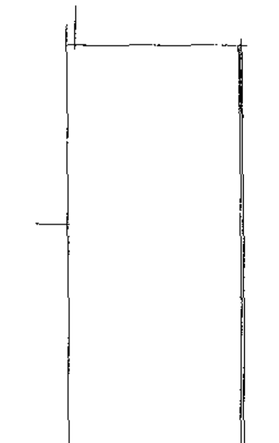

ROOF PLAN

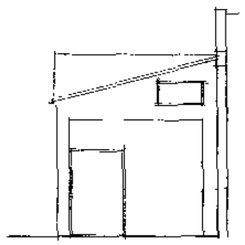

SOUTH



10a THE PALLANT, HAVANT, HANTS. PO9 1BE

PLAN, ELEVATIONS, SECTION AS EXISTING

FOR MR C.J. HARRIES DWG. NO. 459-02

Geoffrey J. Duffett Tel. 023 92462263 May 2011