Scale only for the purposes of Planning.

SUPERSEDED

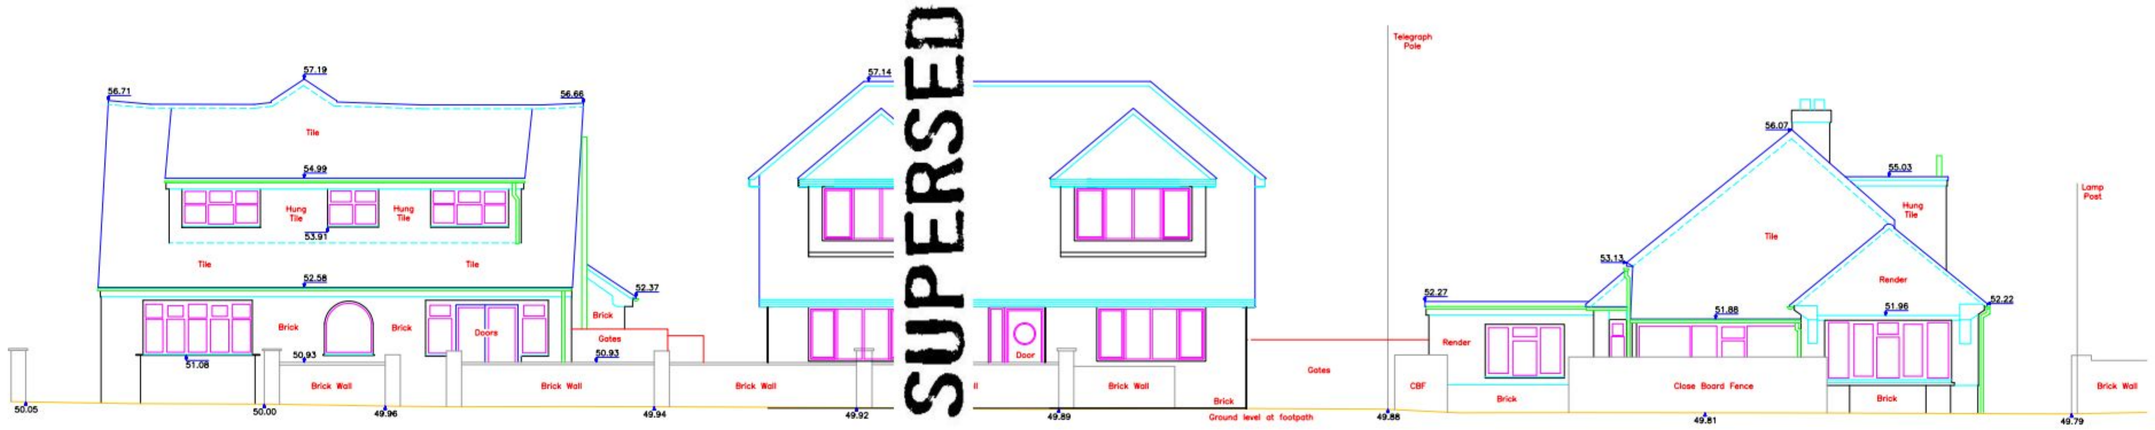

PROPOSED STREET SCENE

PERMIT

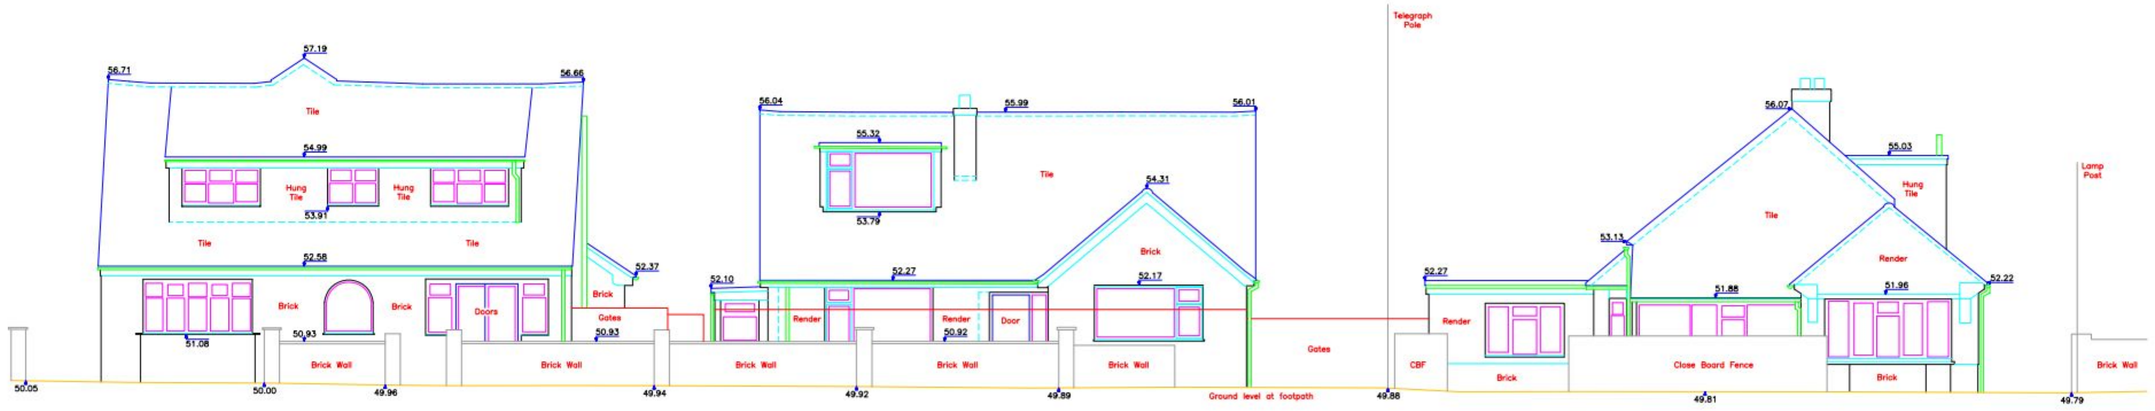

EXISTING STREET SCENE

NOTES

DO NOT SCALE FROM DRAWING

ALL DIMENSIONS TO BE CHECKED ON SITE PRIOR TO COMMENCING ANY WORKS

LEVEL DATUM: ALL LEVELS RELATE TO FLOOR LEVEL OF No. 25 EASTOKE AVENUE, TBM 50.00m

A		
B		
C		
	Date	Revision

Copyright

Steven M Norton
CHARTERED SURVEYOR
26 Mulberry Avenue
Fareham
Hampshire
PO14 2SN
Tel: 01329 517649
Email: office@stevennorton.co.uk
www.stevennorton.co.uk

RICS

Architectural Services
Planning & Building Regulation advice and submissions
Party Wall Services
Project Management
Project Monitor Services
Contract Administration

Client
Mr & Mrs Baker

Job Title
Extensions & Alterations
@
25 Eastoke Avenue
Hayling Island
Hampshire
PO11 9QW

SCALE 1:100 @ A1	SHEET 1 OF 1
DATE: AUGUST 2009	
DRAWING No. baker-09-07	REV: