





proposed north elevation

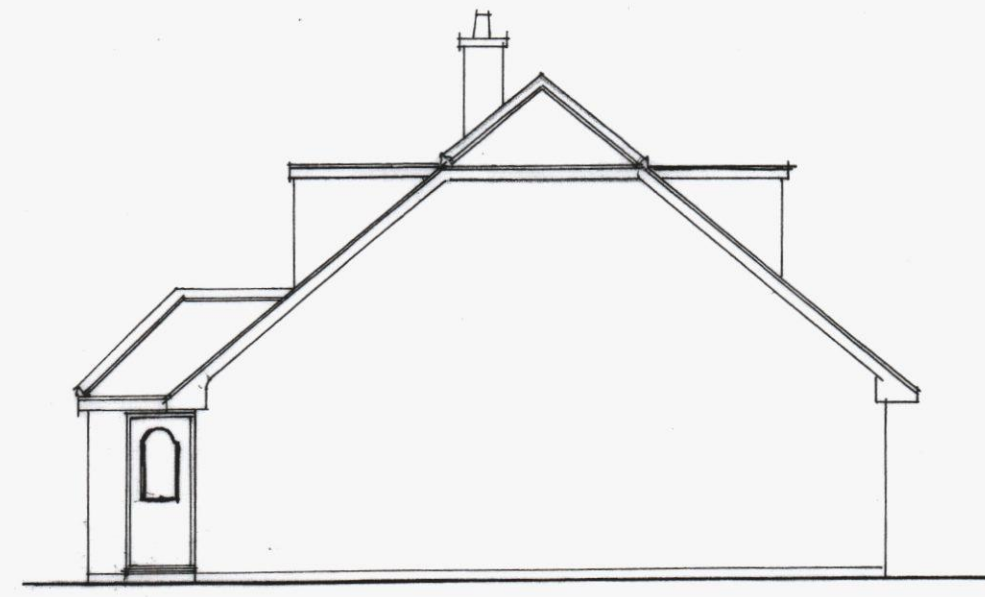

proposed east




proposed south

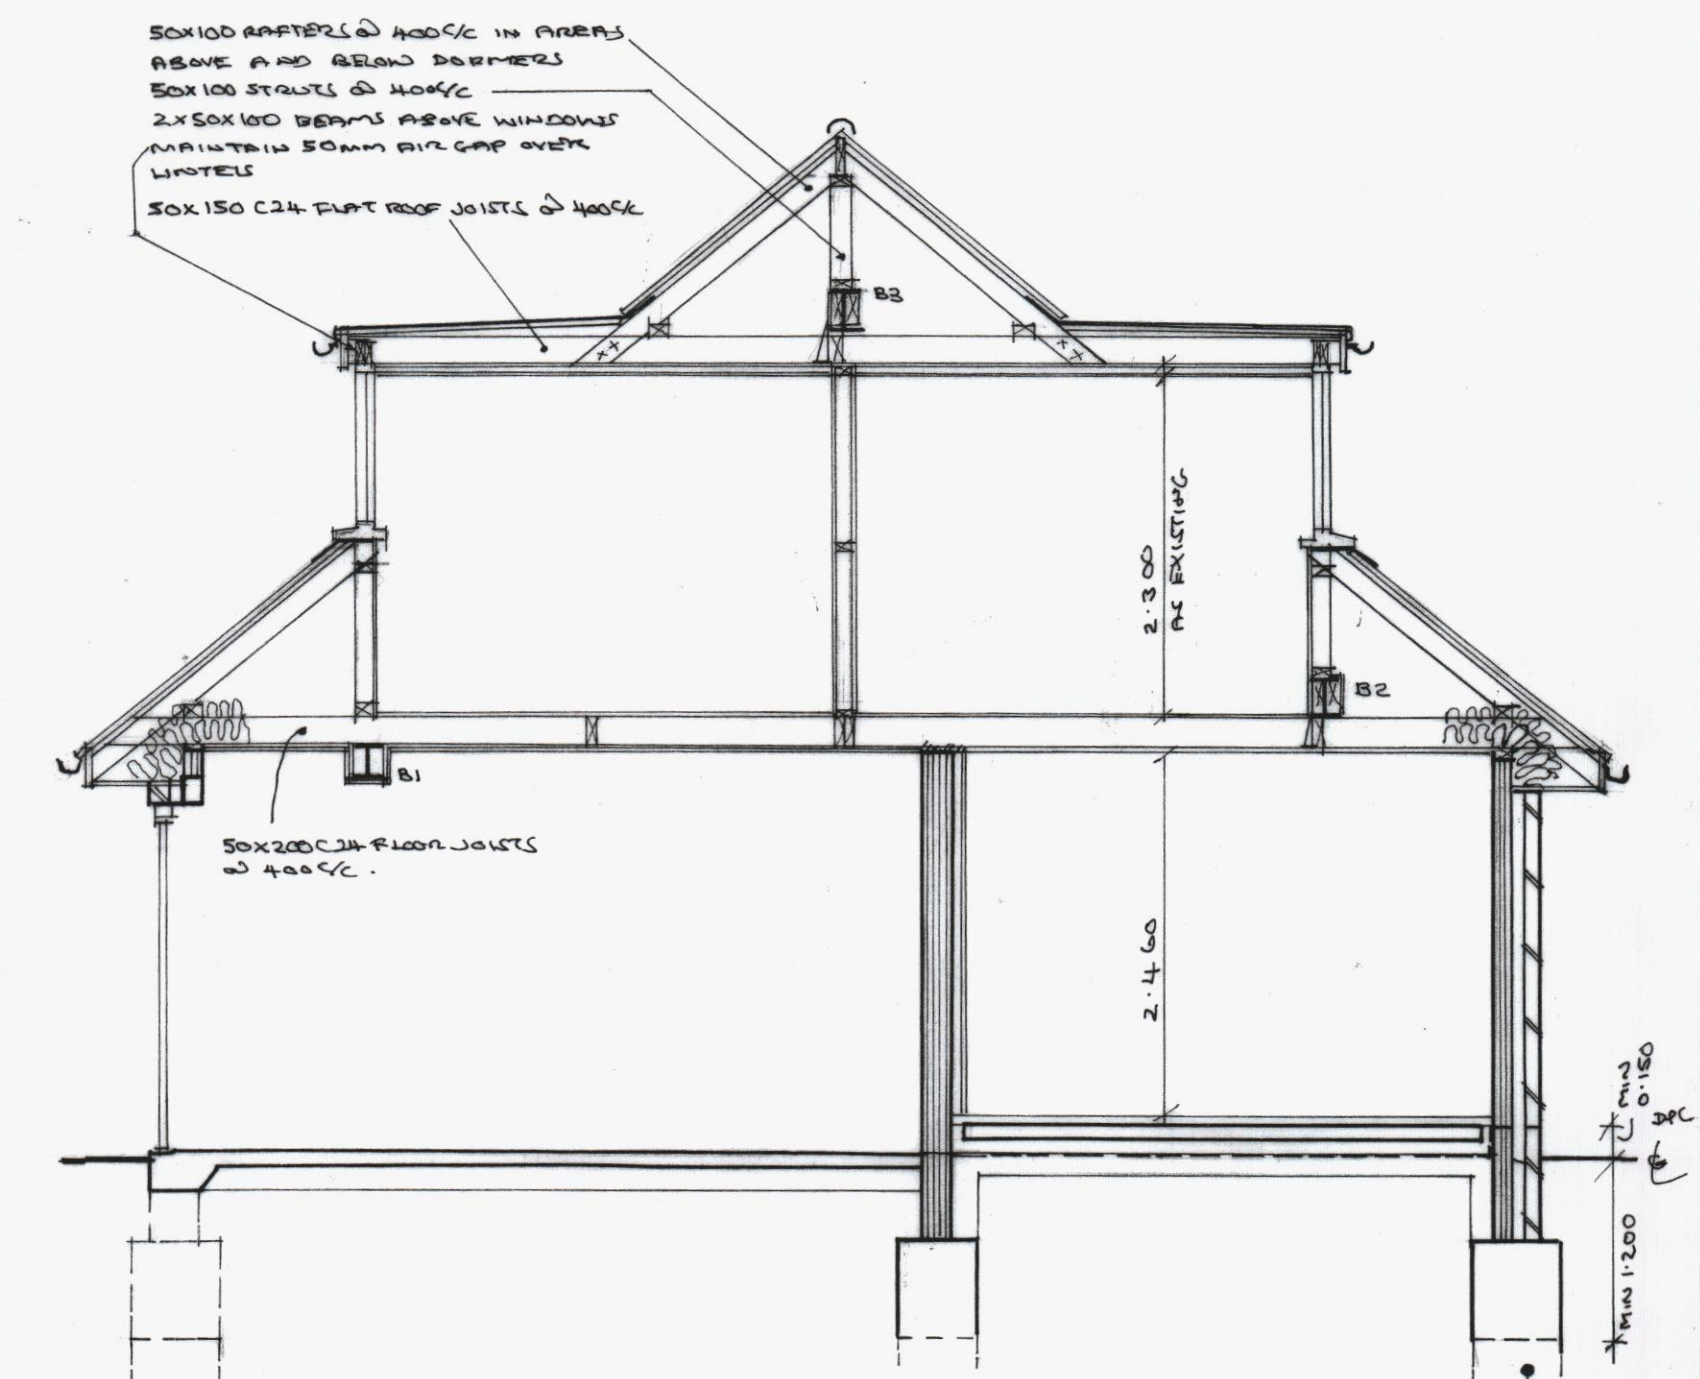


section a-a

FOUNDATION DEPTH
SUBJECT TO SUBSOIL
CONDITIONS & TO
MEET CONCRETE
4:1:2 MIXED RATIO OF
TAGES - SEE ALSO
NOTES.

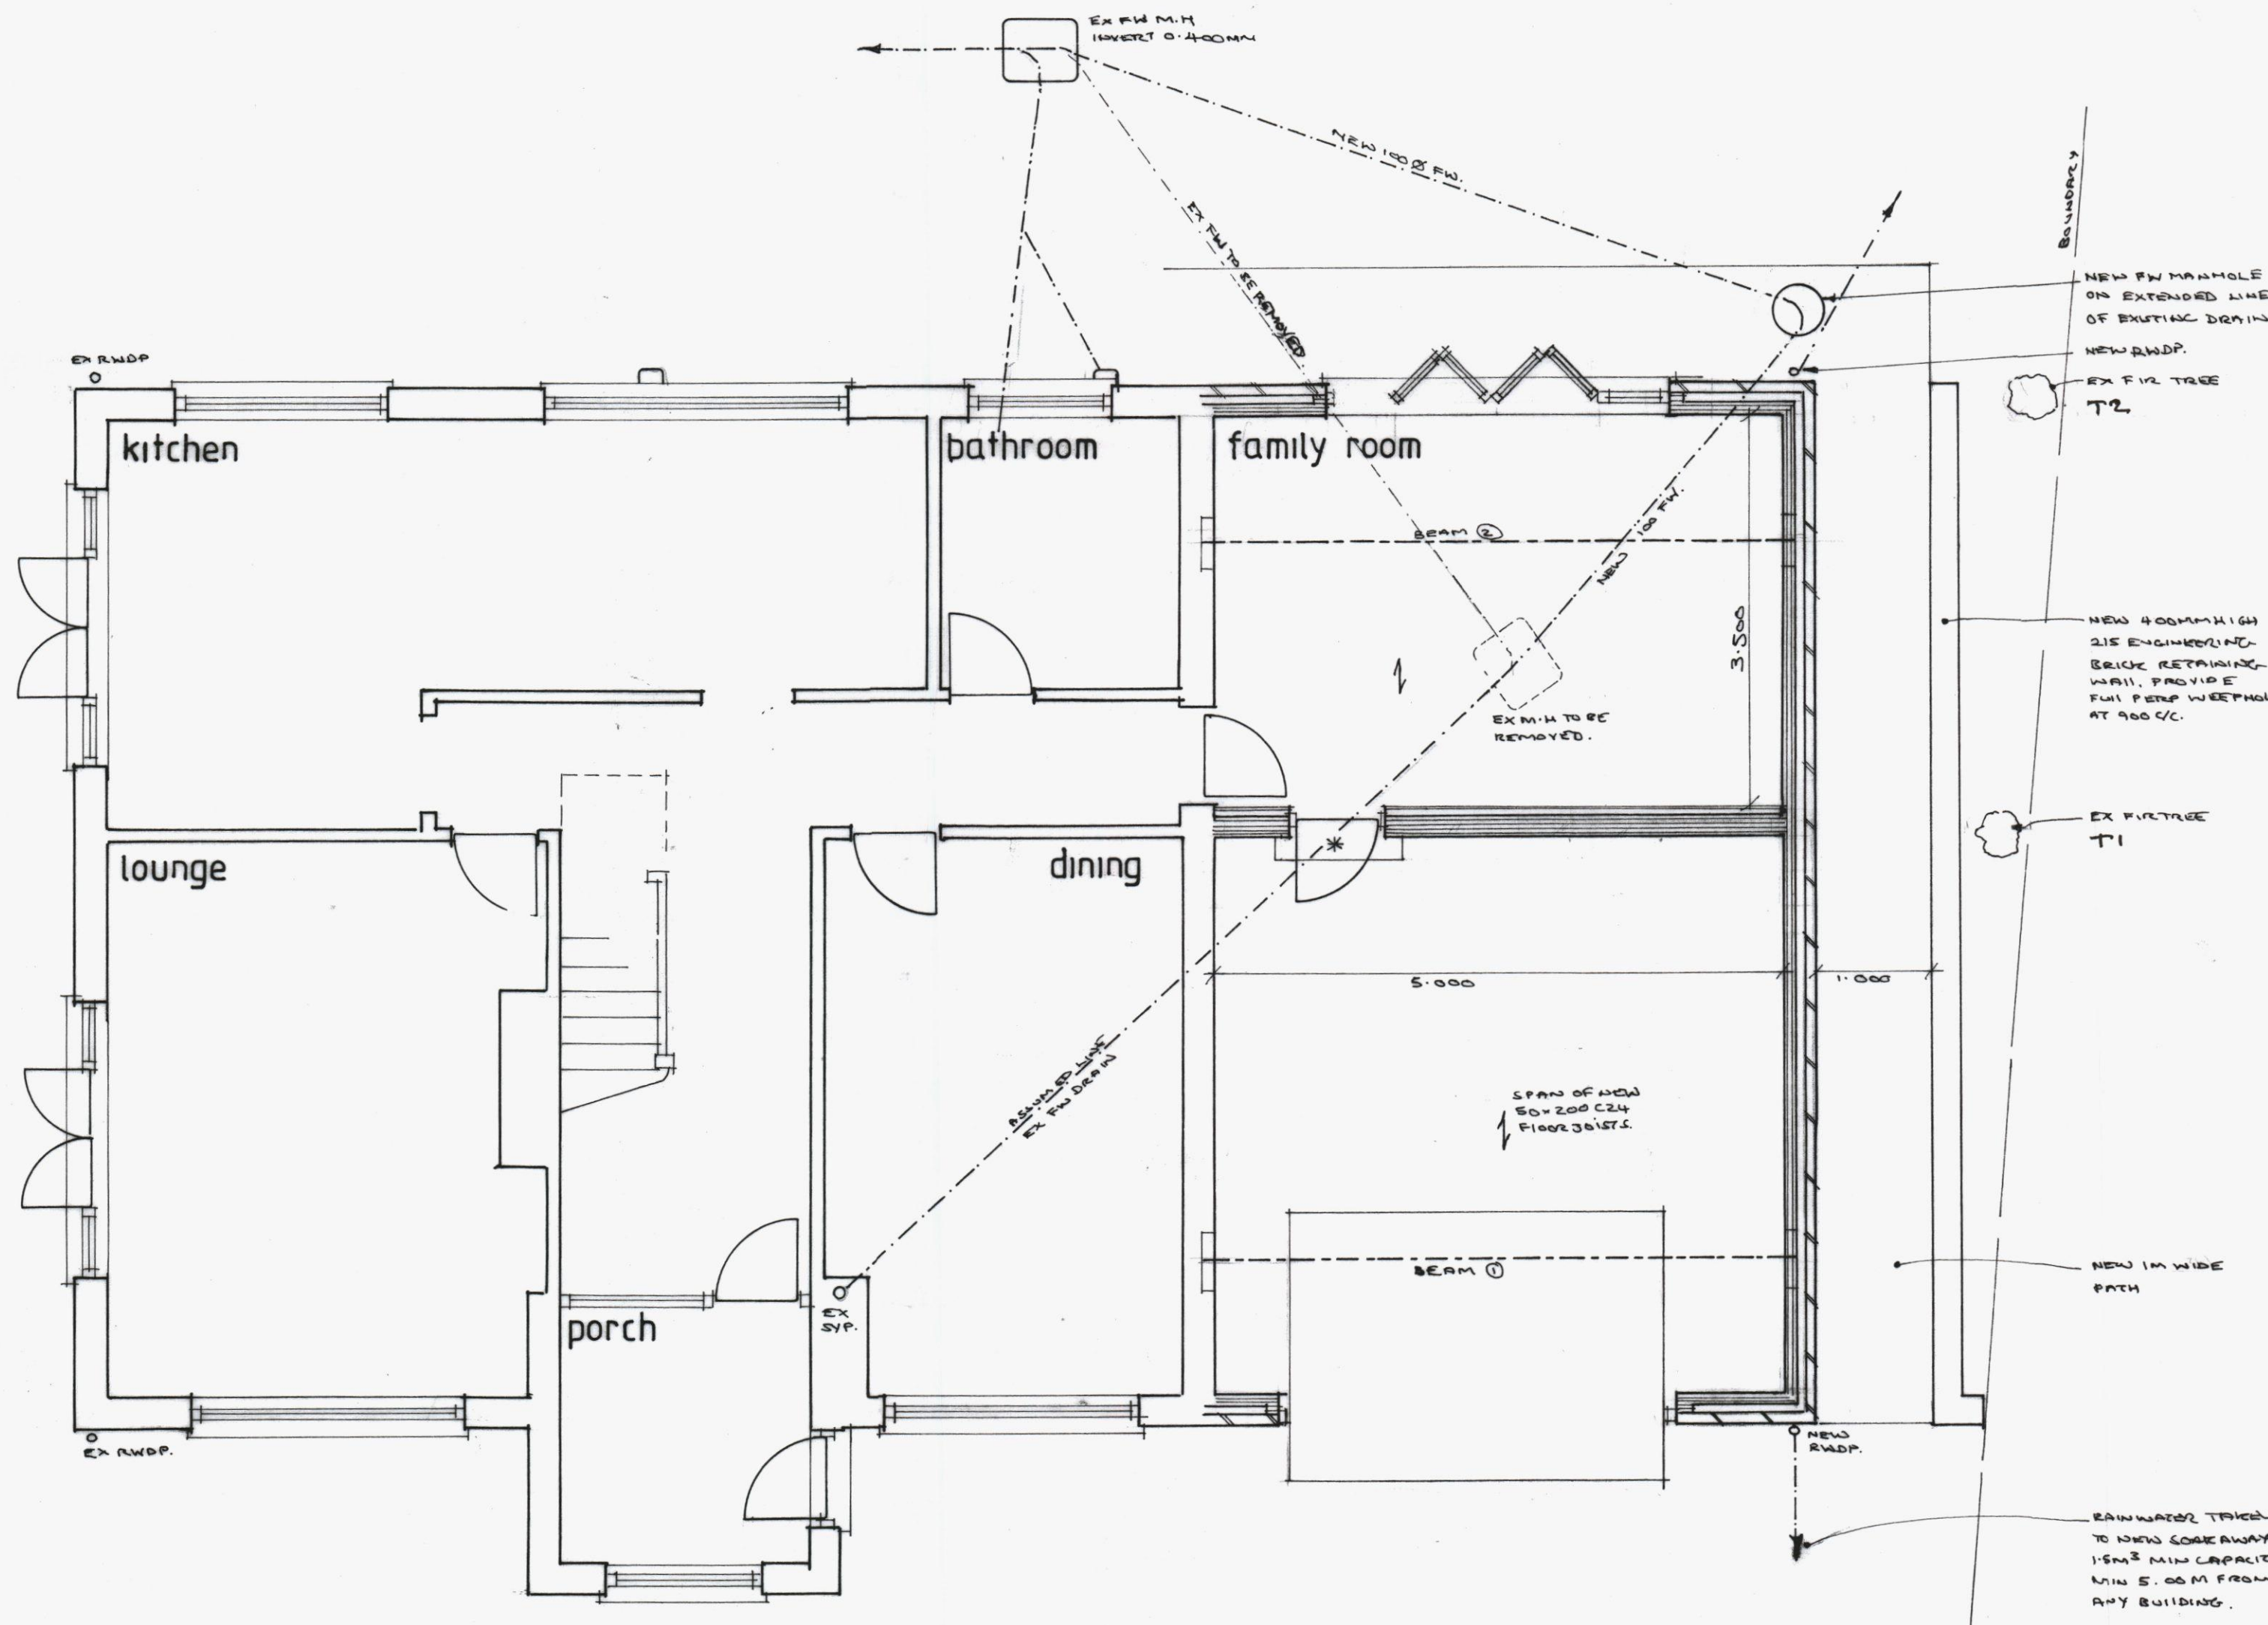

proposed ground floor

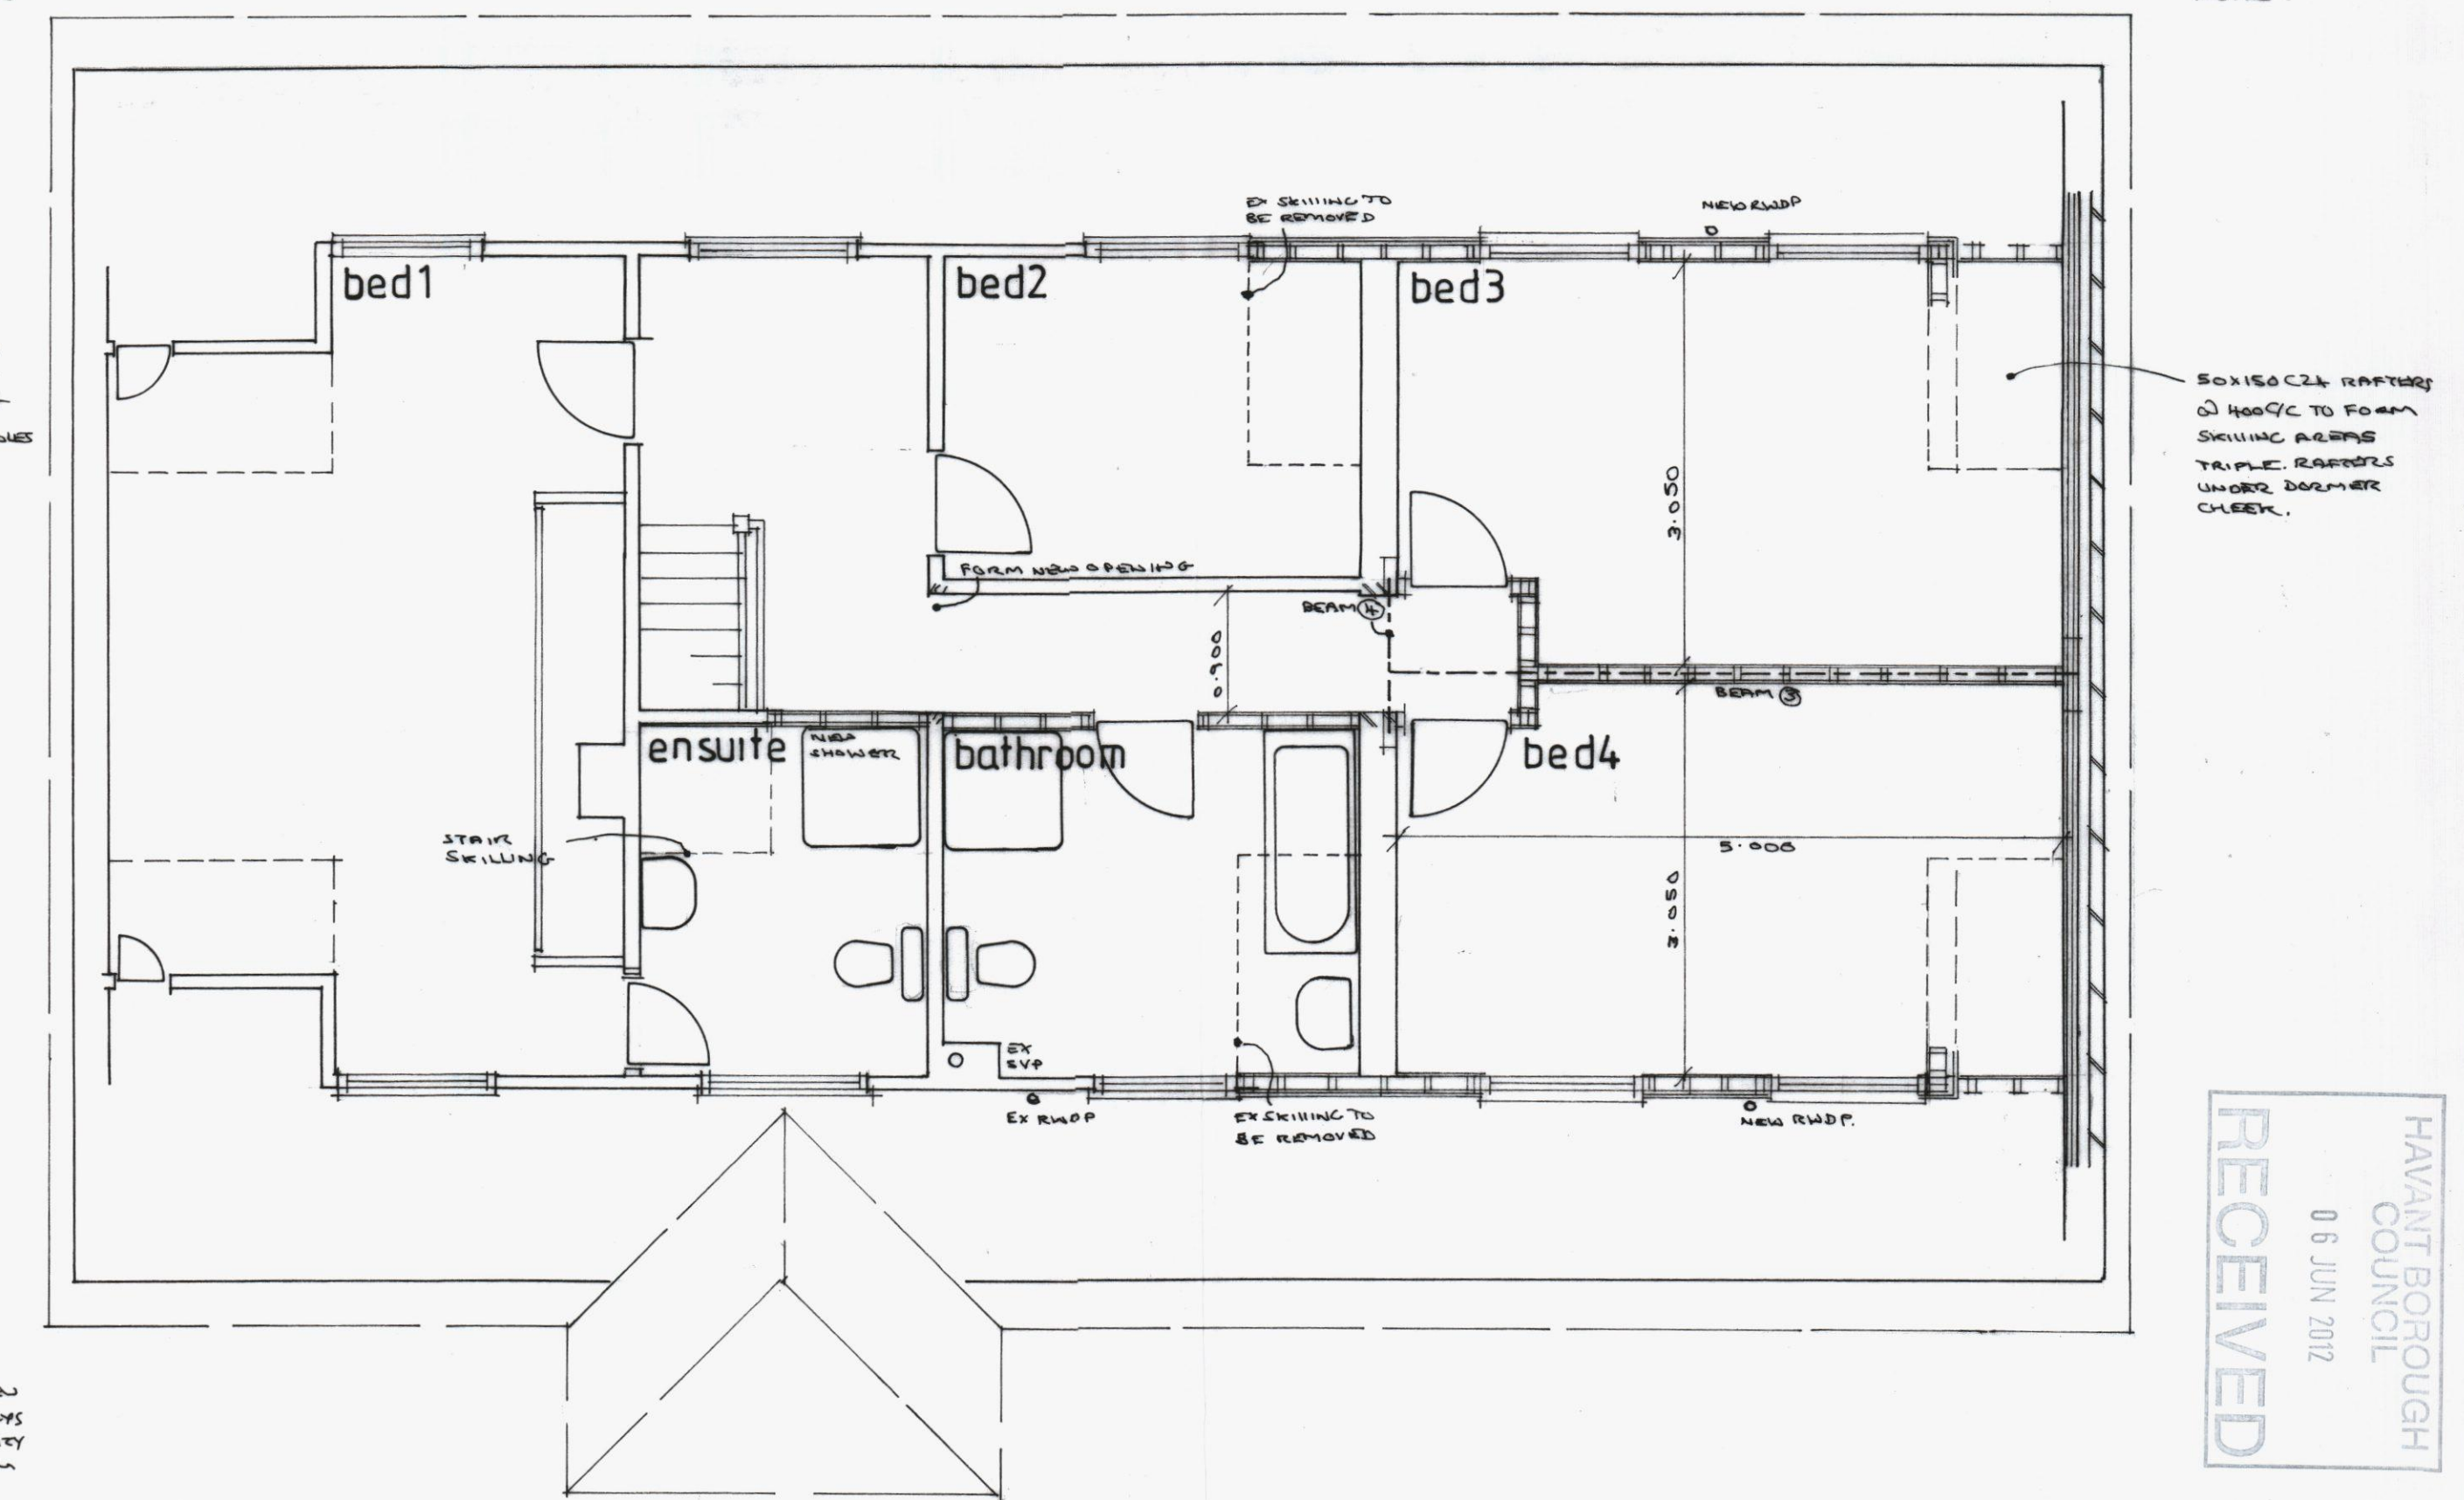

proposed first floor

RECEIVED
HAVANT BOROUGH
COUNCIL
06 JUN 2012

two storey side extension
at 17 park road purbrook
waterlooville date MAY 12 DWG
ABR02

for mr mrs abrahams 1:50
SCALED 1:100