
PERMIT

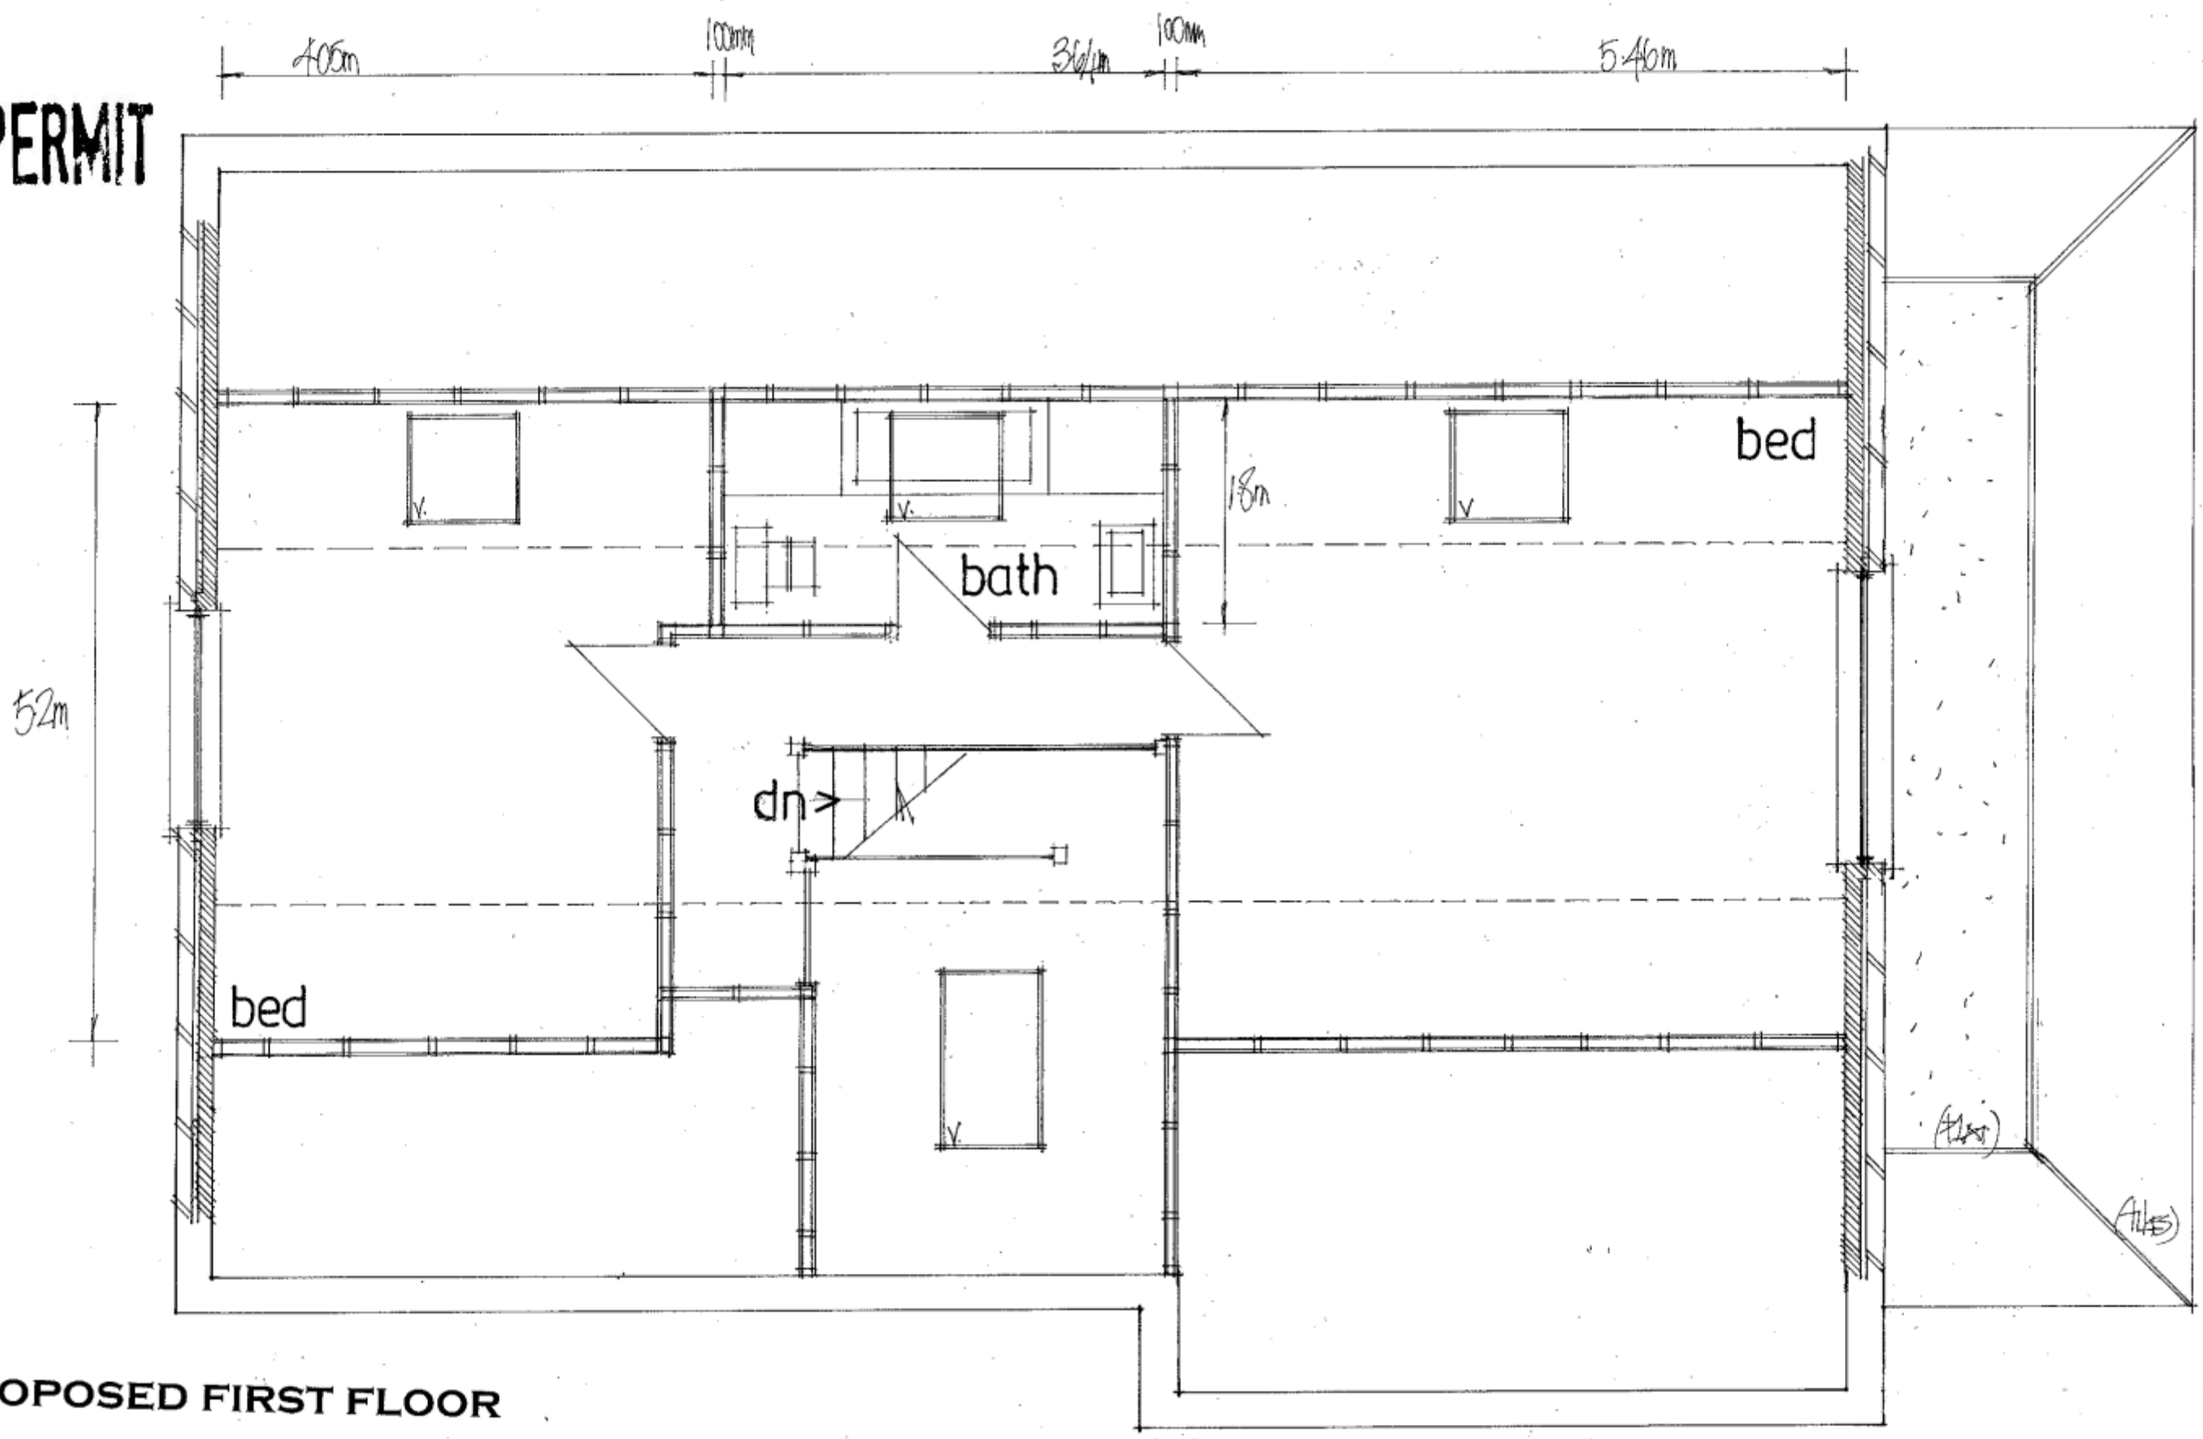

PROPOSED FIRST FLOOR

date nov 2011
scale 1:50

PROPOSED ALTERATIONS AND ADDITIONS.
36, STAUNTON AVENUE, HAYLING ISLAND, HANTS.
FOR MR I. COLLIER.

PETER J. WALKER MRICS
CHARTERED SURVEYOR
182 SEAFRONT, HAYLING ISLAND, HANTS
PO11 9 AN

TEL: 02392 467571