
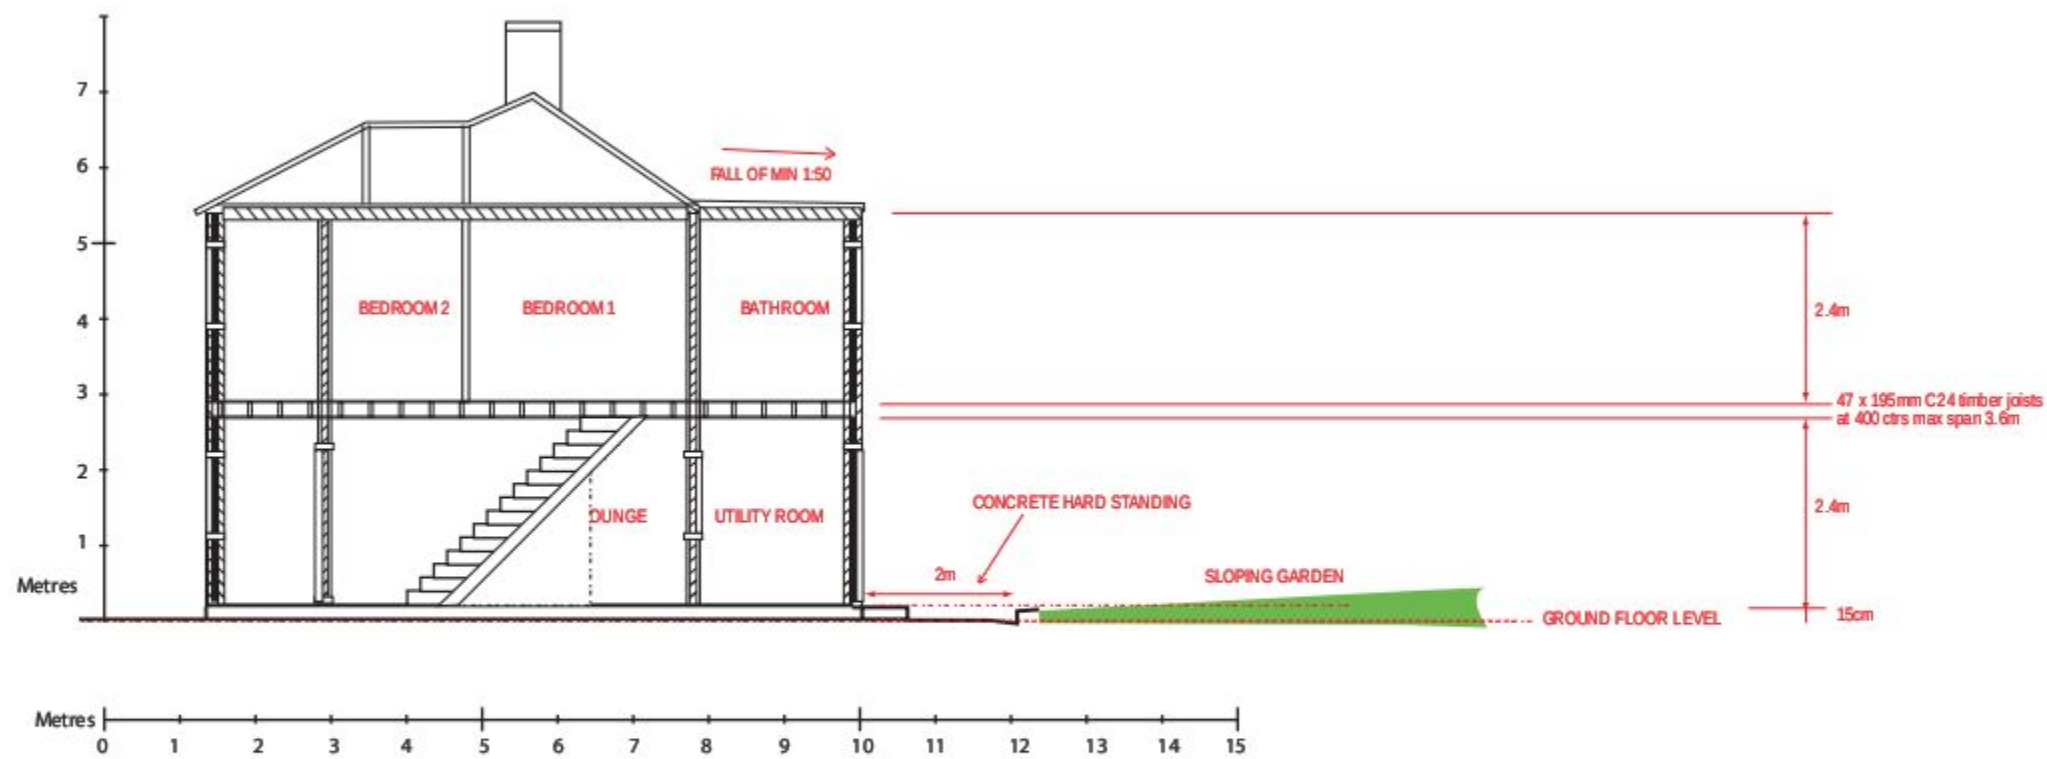


REFUSE

Existing Side Elevation Sections

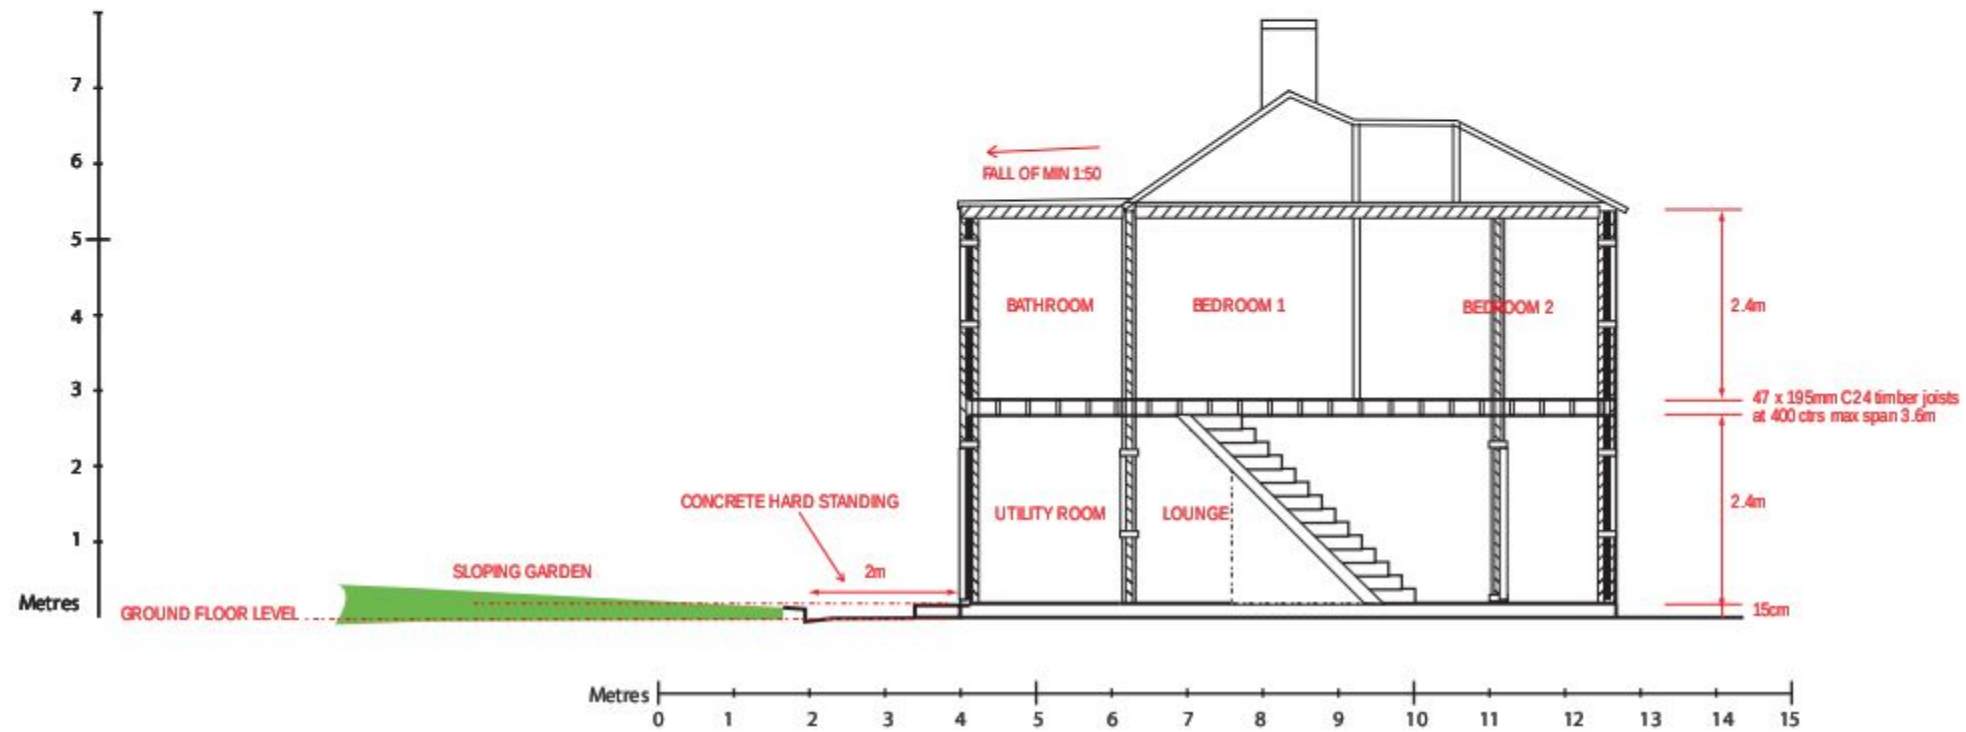

DRAWINGS TO SCALE 1:100

10-09-2011

JOHN HOLLINGSWORTH
Drawings of Sinapi Ltd