


NORTH ON ALL FLOOR PLANS




East Elev 2 Building Section 1:100



North Elevation 1:100

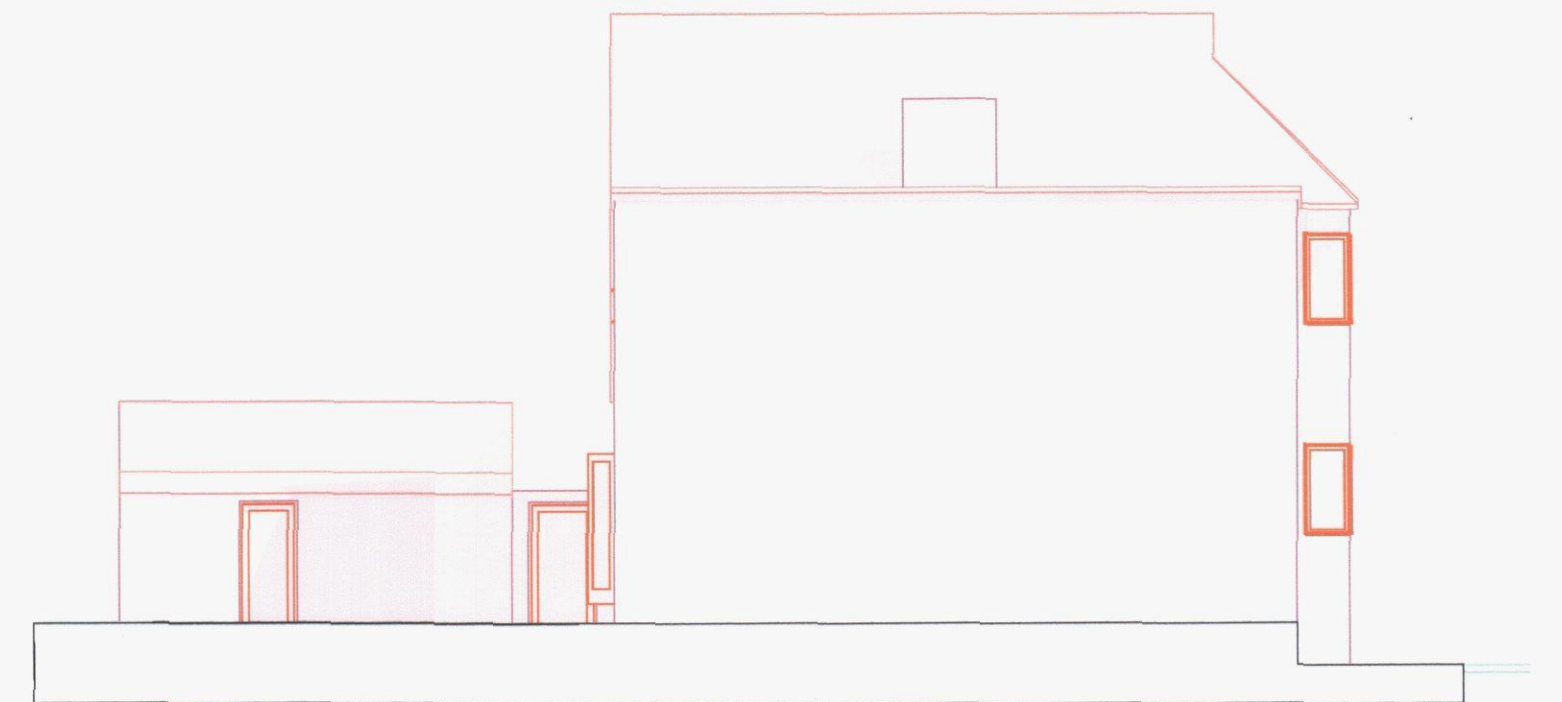


West Elevation 1:100

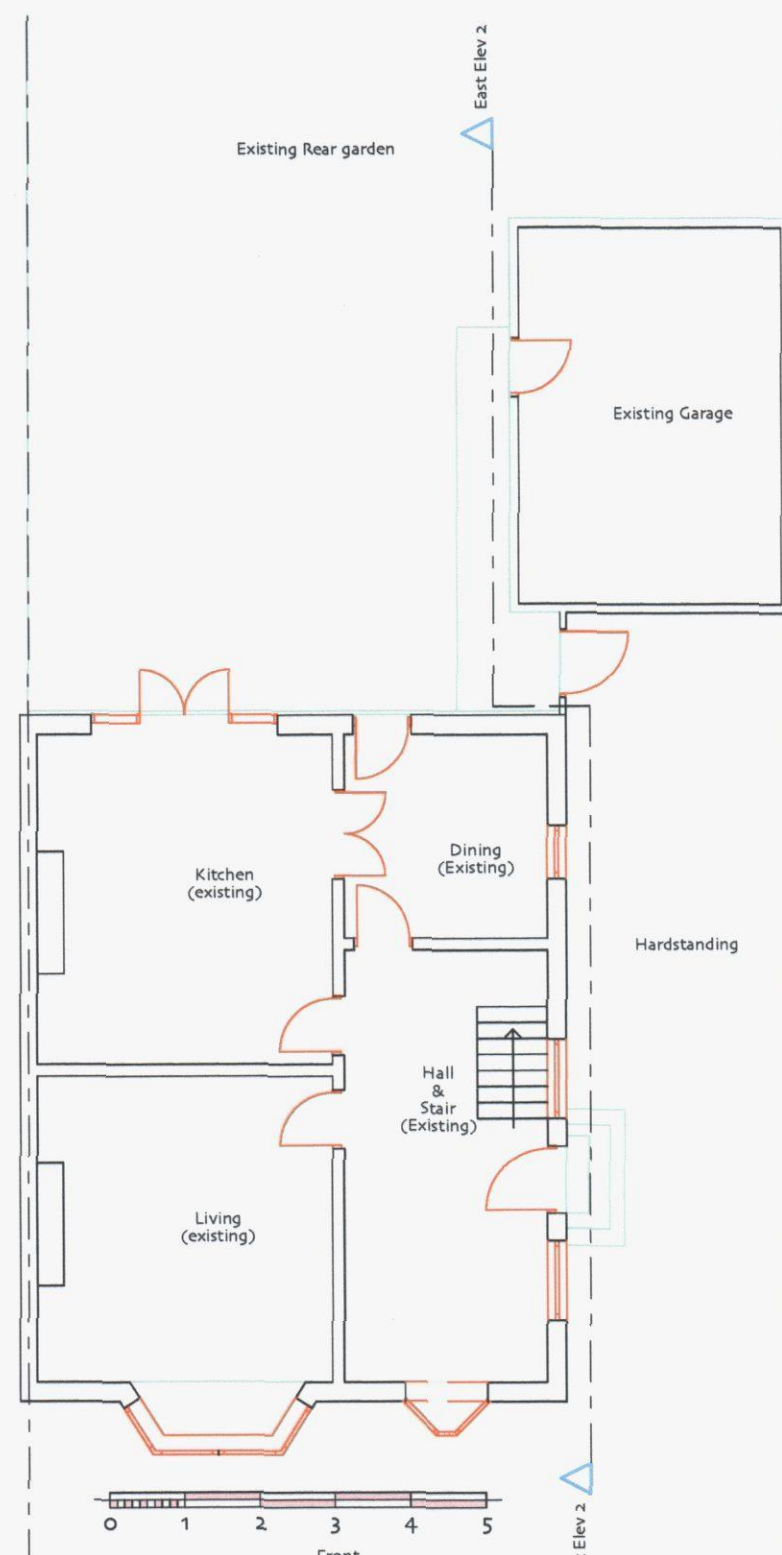

0. Ground Floor 1:100



1. First Floor 1:100

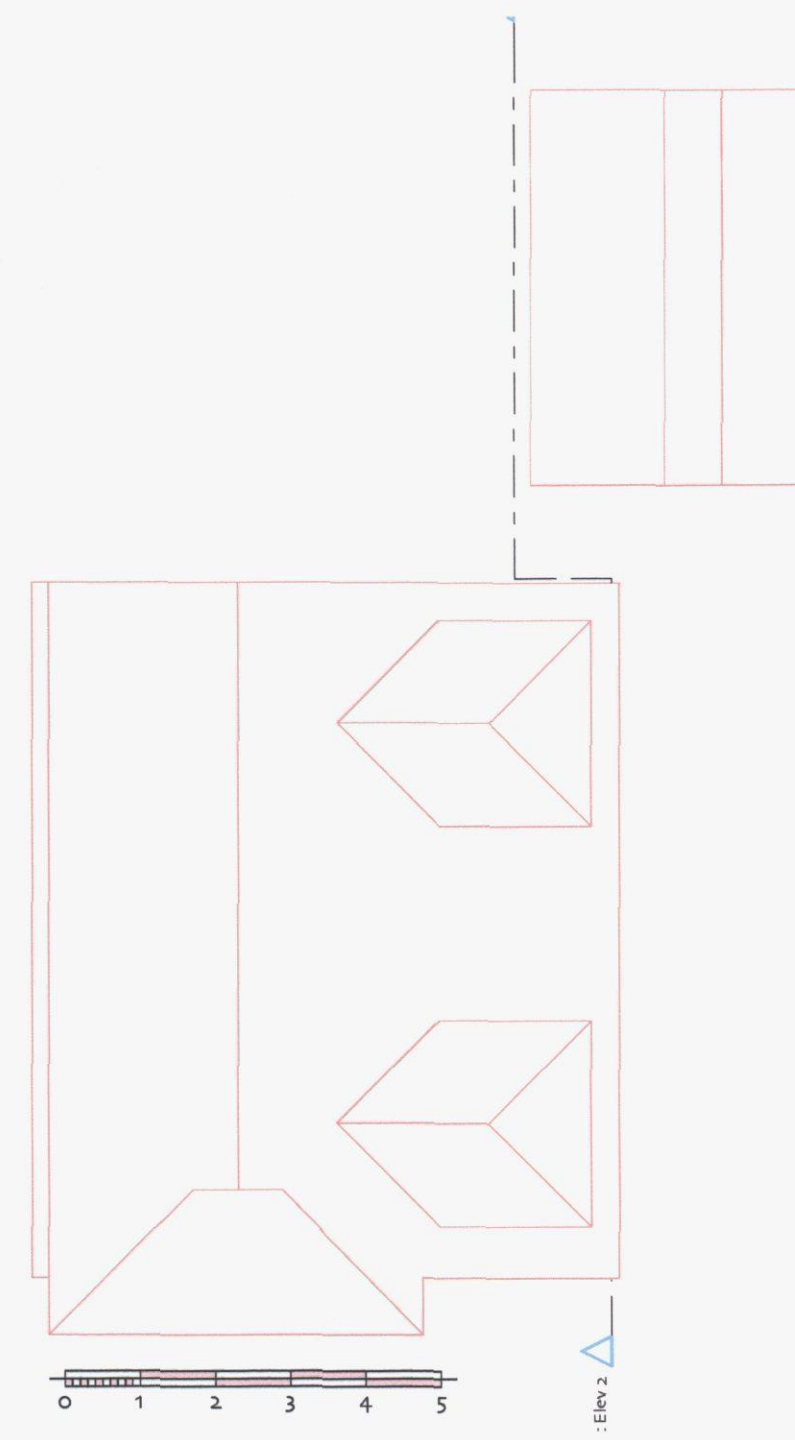

3. Ariel Plan 1:100



Mick Morris AADipl Architect

Waterlooville
Hants
02392 269967
07956 323832

New Ground Floor Rear
Extension

with partly translucent roof

85 The Dale
Widley
Hants
PO7 5DD

EXISTING Ground Floor, First
Floor, Ariel Plan, North
Elevation, West Elevation,
Building Section

Drawing Status

Planning

Drawing
Original drawing Size is A3 or 16.5" x 23.4"

Date
June 2012

Drawing Scale

1:100

Layout ID

E.01 - TD

Status

Revision