

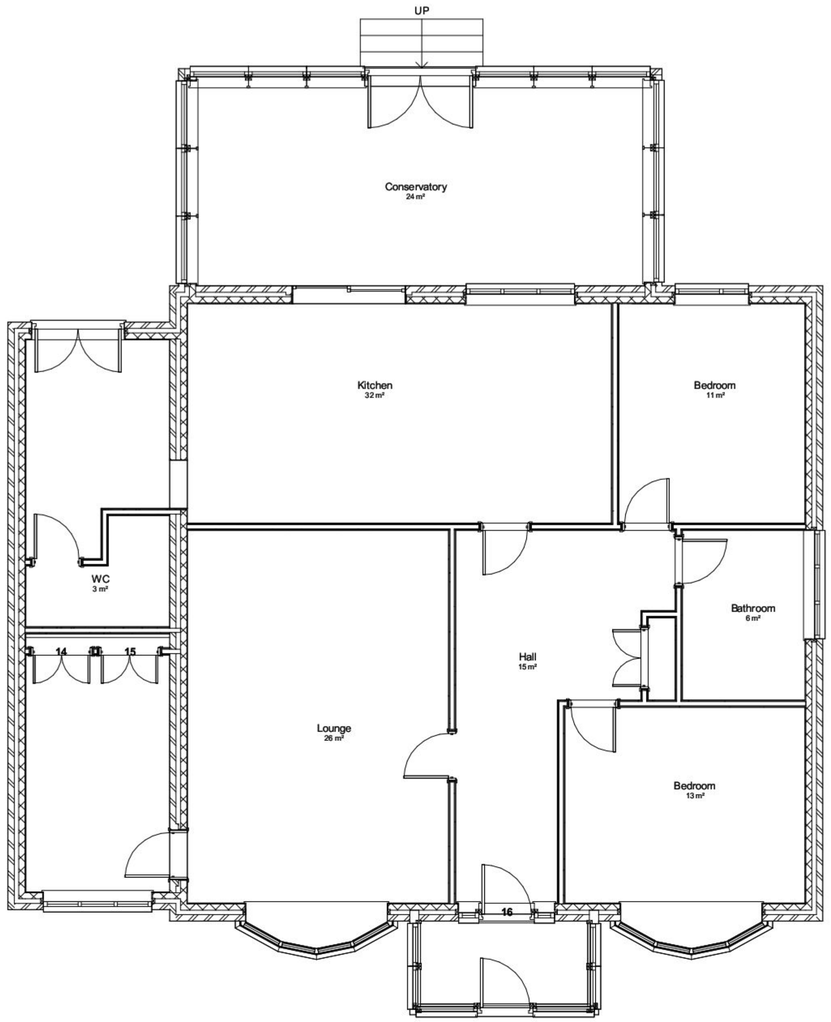



Ground Floor Plan Scale 1:50 at A1

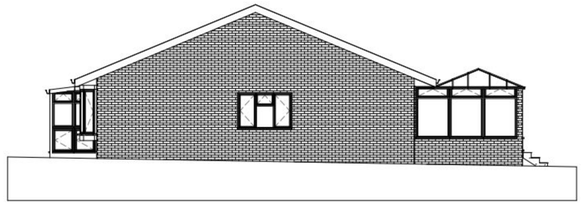


East Elevation Scale 1:100 at A1

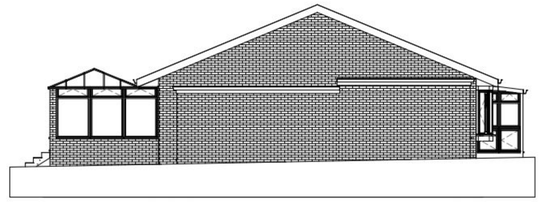


West Elevation Scale 1:100 at A1

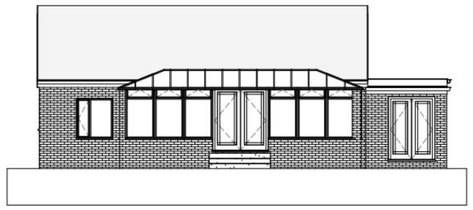

North Elevation Scale 1:100 at A1

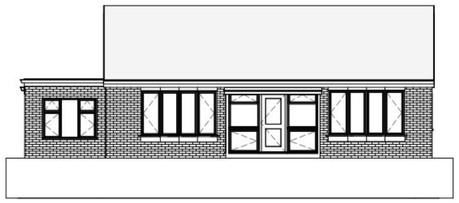


South Elevation Scale 1:100 at A1

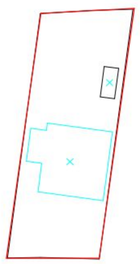

20 0 20


Metres

Site Map 1:500 at A1

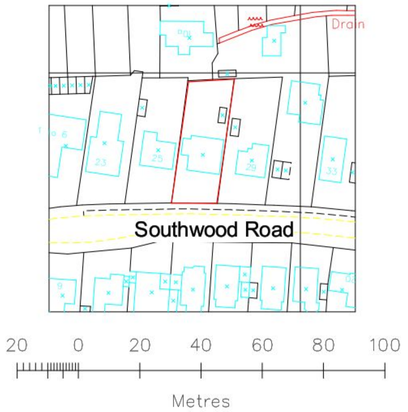

Location Map 1:1000 at A1

Please note these maps where purchased from reproprint Portsmouth Licence No 00165900

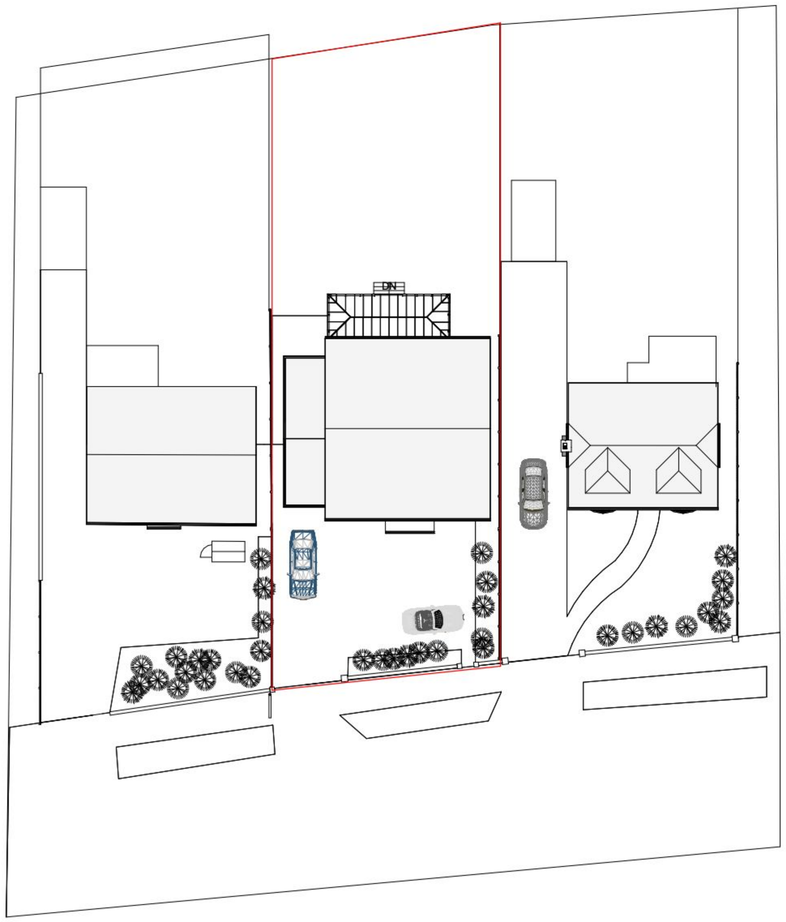

Site block plan scale 1:200 at A1

IJ Murray Associates

www.ijma.co.uk

IJ Murray Associates
173 Havant Road
Hayling Island
Hampshire
PO11 0LF
Phone 02392469004
Mob 07779 246915
e-mail ian@ijma.co.uk

Note
These drawings are for planning and building regs purposes only all dimensions should be checked on site before construction commences

PERMIT

No.	Description	Date

Mr Anscombe
27 Southwood Rd HI

Proposed Plans and Elevs

Project number	Project Number
Date	Issue Date
Drawn by	Author
Checked by	Checker
A104	
Scale	As indicated

30/01/2012 09:45:23