No.15 Spinnaker Grange, Northney, Hayling Island, Hampshire

NOTES:
The contractor, sub-contractor or supplier is to check all relevant dimensions, levels, existing structure and materials together with existing service runs prior to commencing the works.
ANY DISCREPANCIES ARE TO BE BROUGHT TO THE ATTENTION OF THE ARCHITECT.
© This drawing is copyright and may not be copied, traced, altered or reproduced without the express

PERMIT



Existing North Elevation 1:100 @ A3

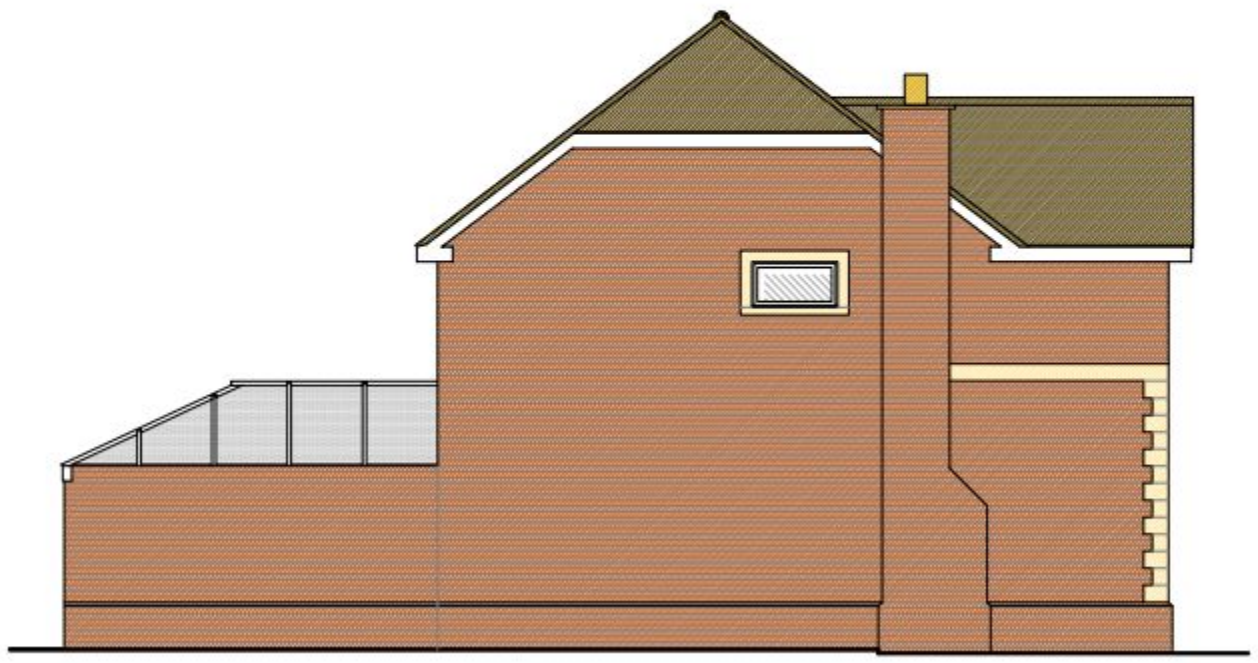

Existing West Elevation 1:100 @ A3



Existing South Elevation 1:100 @ A3



Existing East Elevation 1:100 @ A3

Metres
0 1 2 3 4 5
Scale 1:100

L.M.D.
L.M.D. DESIGNS
ARCHITECTURAL
& INTERIOR DESIGN
42 Orchardlea,
Swanmore,
Hampshire SO32 2QZ
Tel: (01489) 893876
Email: elmonlevoi@aol.com

Job Title
Proposed Works at No.15
Spinnaker Grange, Northney, Hayling Island.

Client
Mr M. Eaton

Drawing Title
Planning
Elevations
Existing

CAD REF: 210276-SpinnakerGrange.dwg Scale 1:100
Drawn SLV Amended *** Checked *** Date May '11
Job No. **210276** Drg. No. **105** Rev.