
REFUSE

EXISTING ELEVATIONS TO
Nº 2 WASHINGTON RD,
EMSWORTH

SCALE 1:100

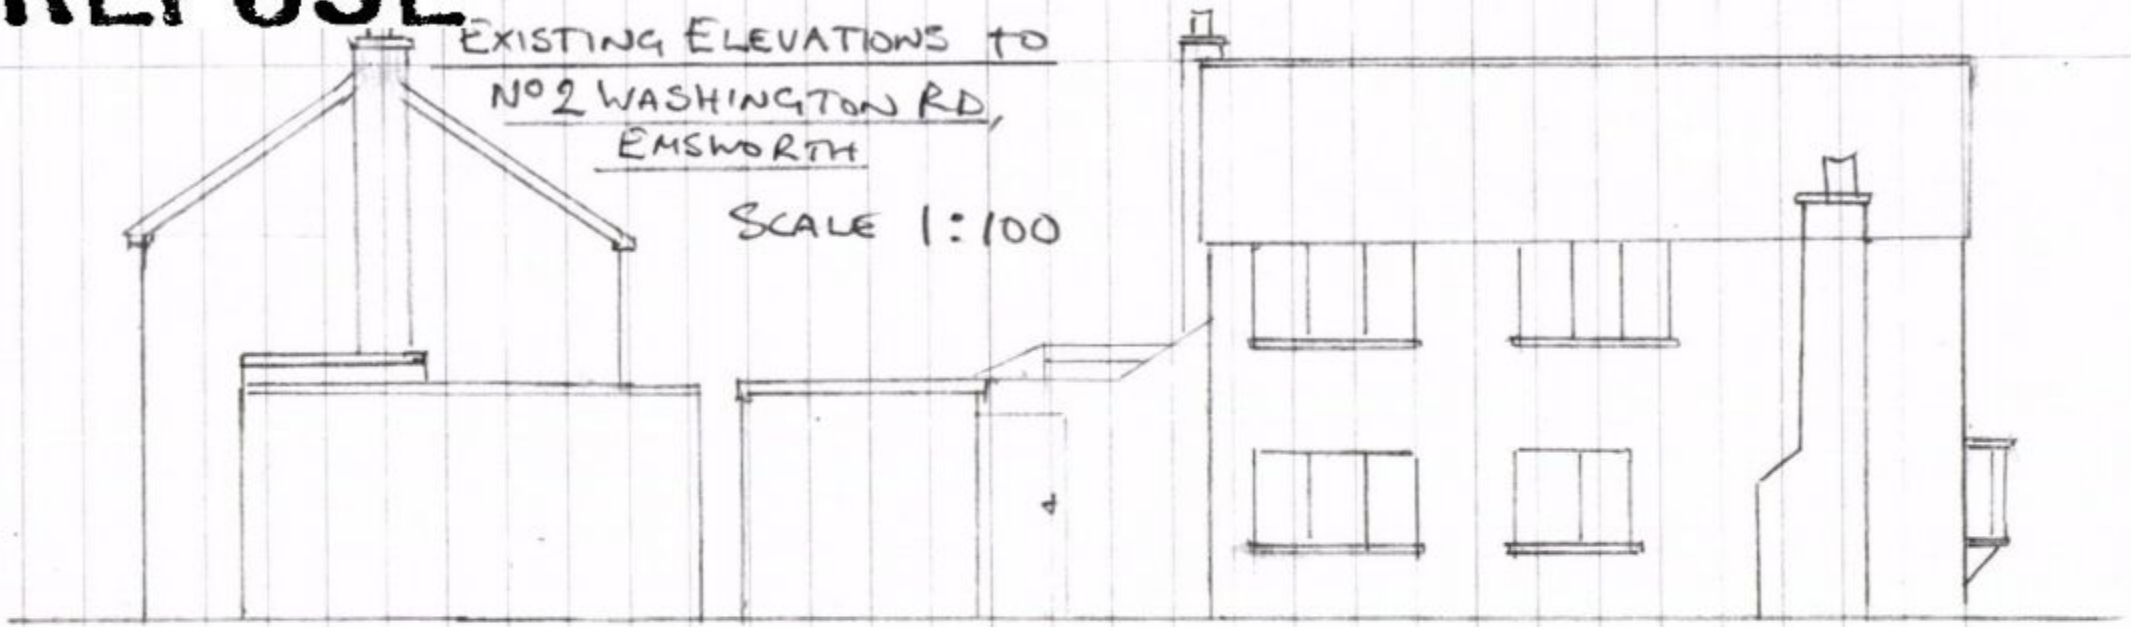

NORTH ELEVATION

WEST ELEVATION

HAVANT BOROUGH COUNCIL
DEVELOPMENT CONTROL
20 JUN 2011
RECEIVED