PERMIT

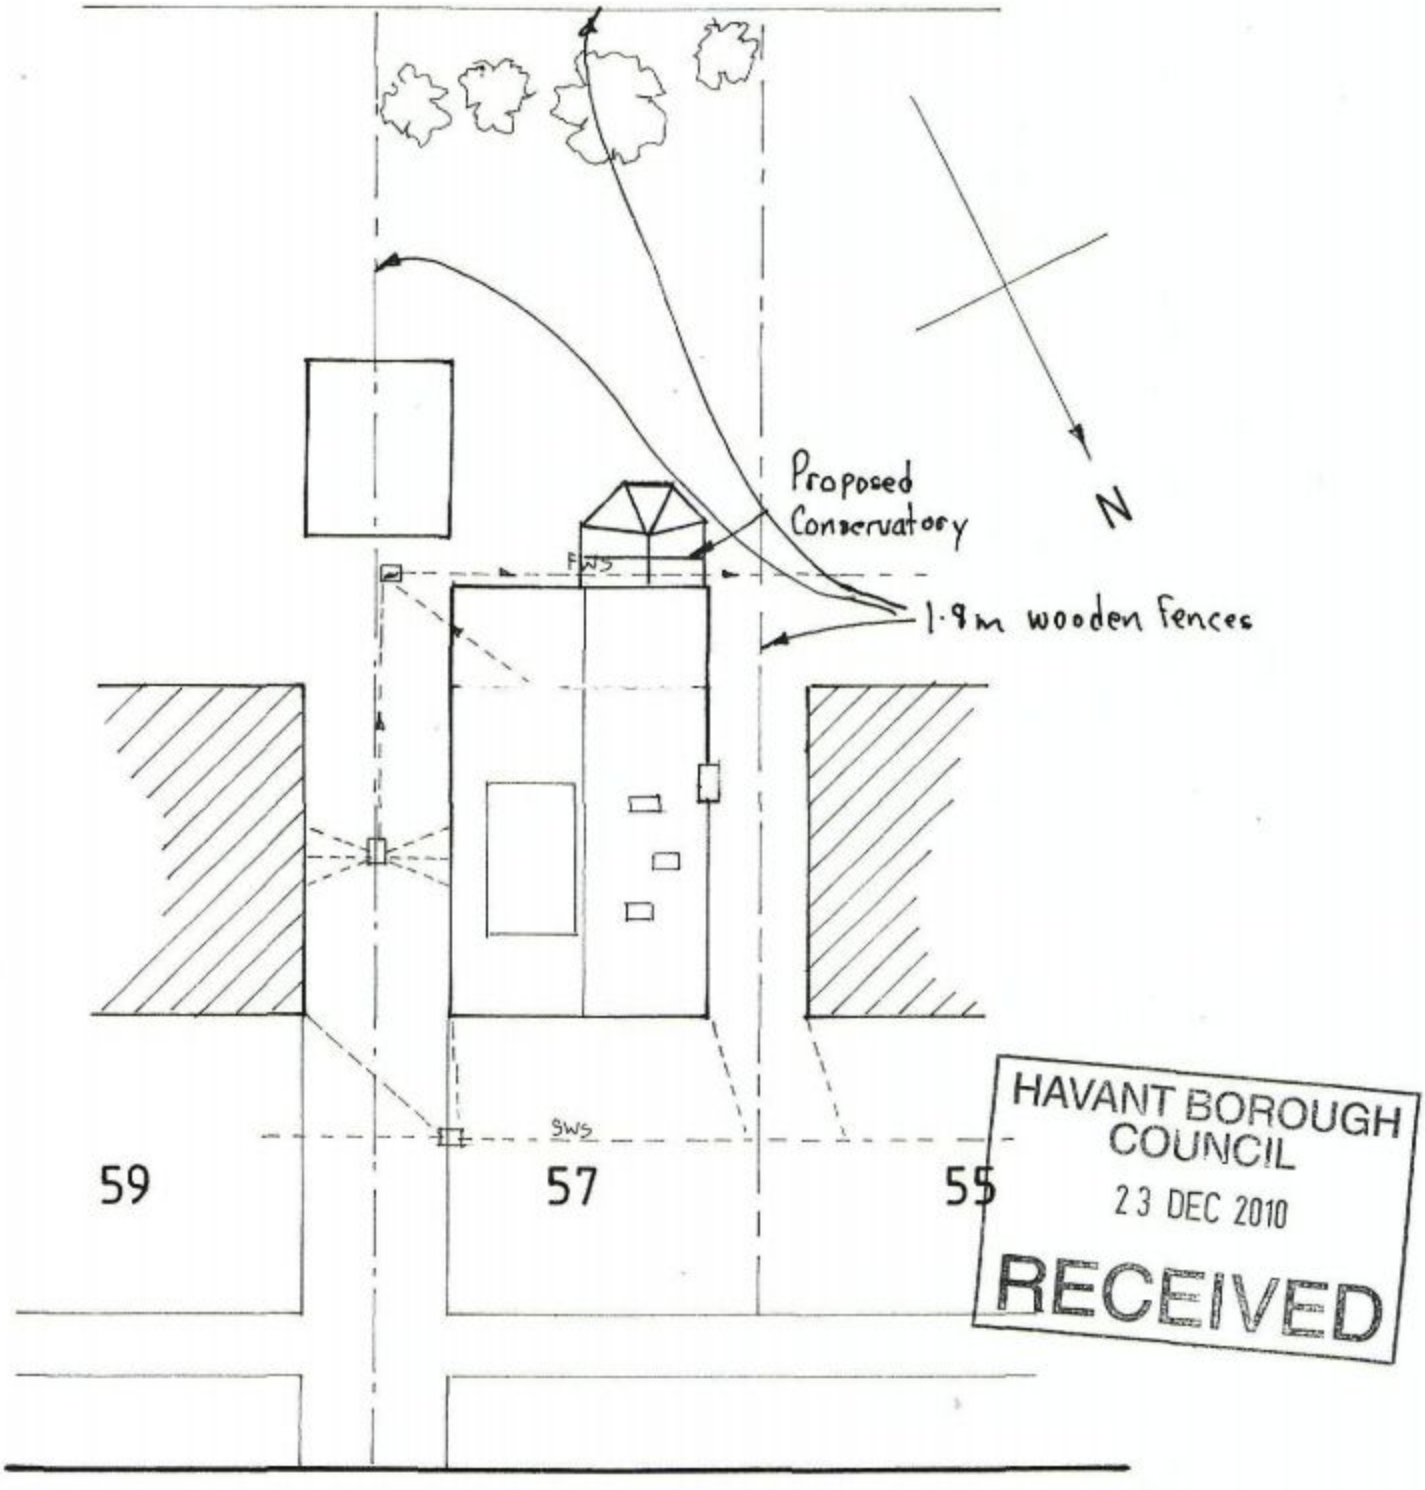

Drawing 2 of 2

Scale 1/250