


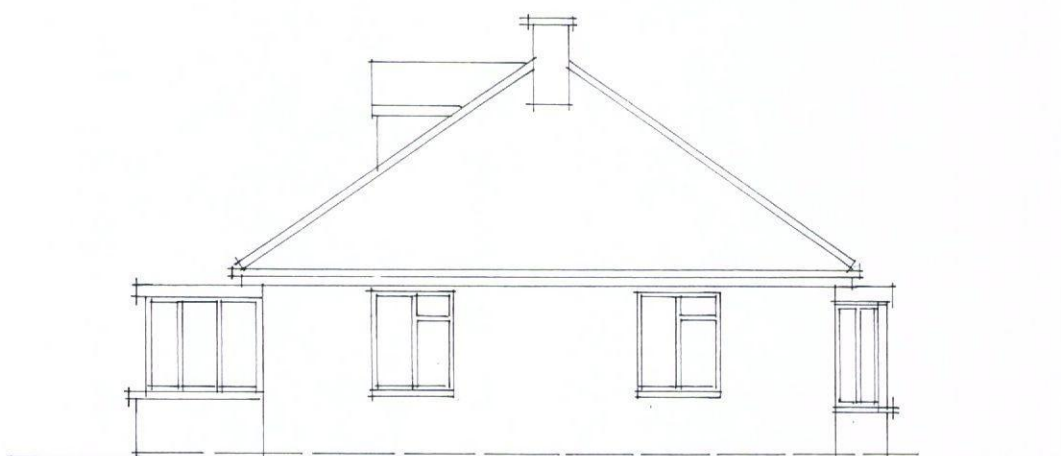

SOUTH-EAST



SOUTH-WEST



D & B . A
The Studio, 11 Anthill Close
Denmead, Hampshire, PO7 6ND
Tel. 02392 233337
Email ken@berry6.eclipse.co.uk

19 Eastoke Avenue
Hayling Island
Elevations as Existing

Drawing no 1123/02

Scale : 1:100

Date : October 2011

A4