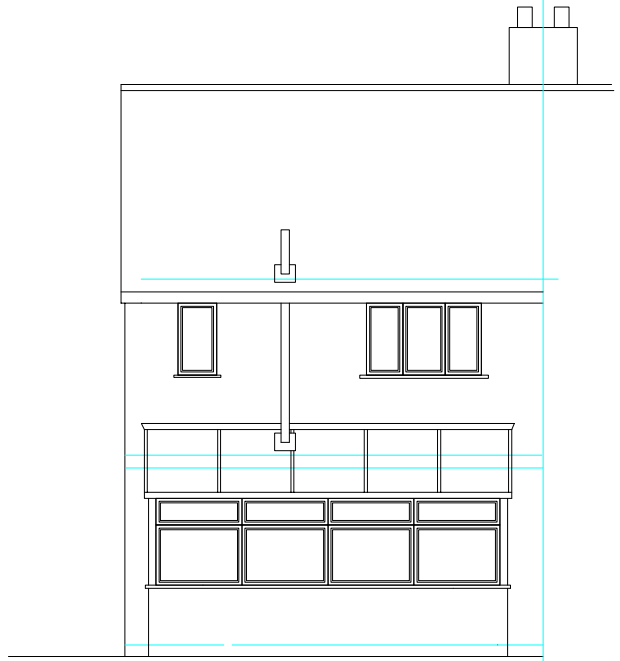

Existing rear elevation(north)



Existing front elevation(south)

SCALE 1:100



Proposed rear elevation(north)

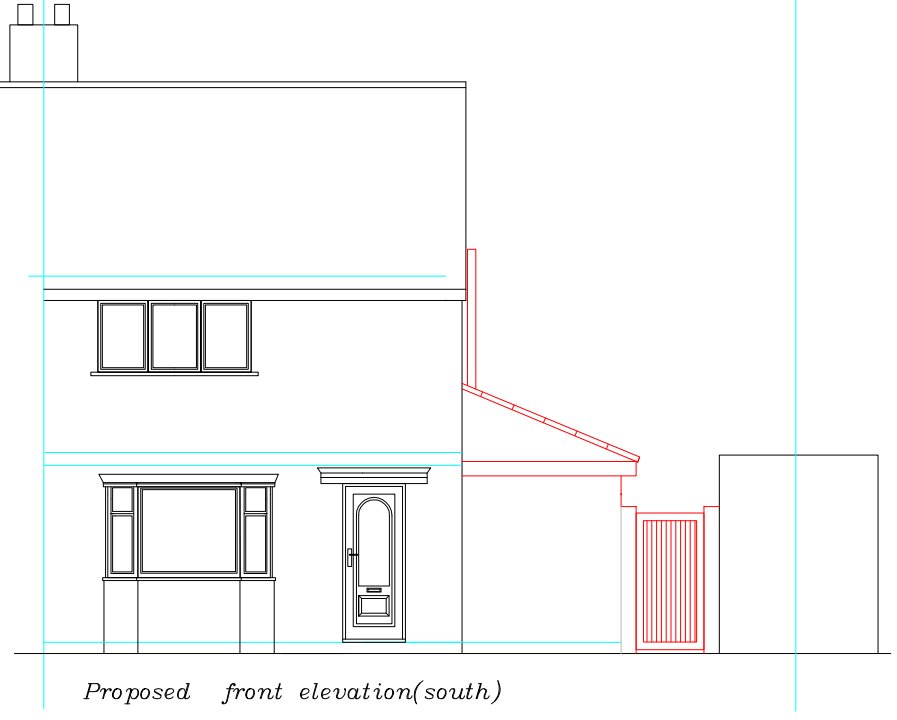

Proposed front elevation(south)

Supplied by Streetwise Maps Ltd
www.streetwise-maps.com
Licence No: 100042435

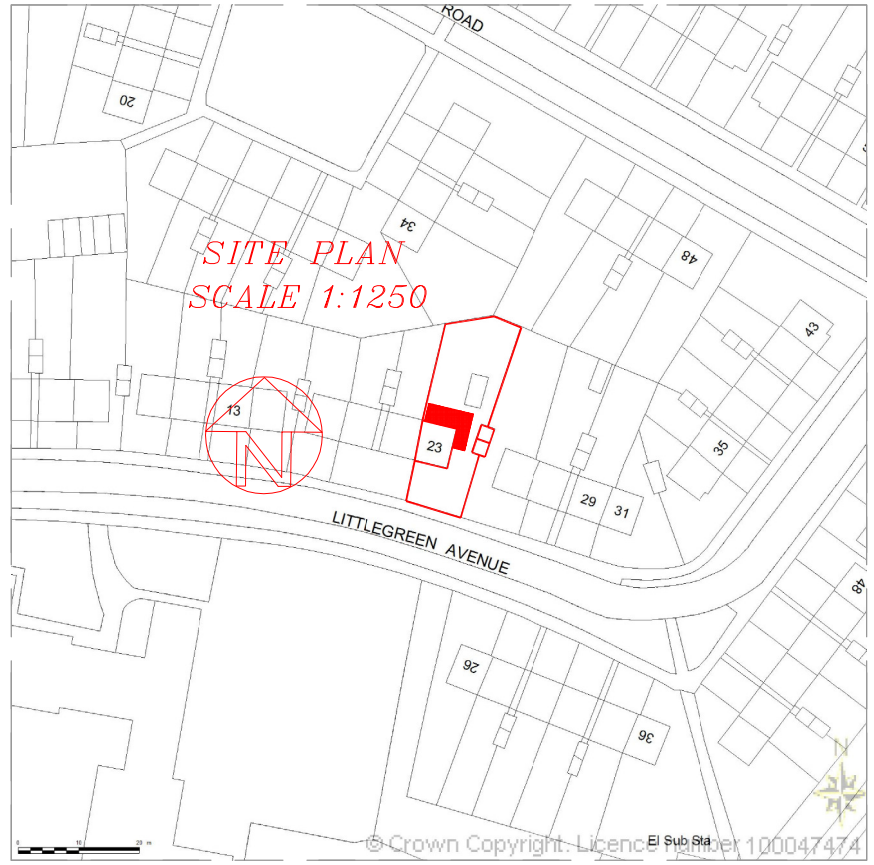

© Crown Copyright. Licence Number 100047474

© Crown Copyright Licence number 100047474

All new works to have materials to match existing

Client

MR+MRS MOORE
23 LITTLEGREEN AVE
HAVANT.
PO9 2LE

Job title

SINGLE STOREY REAR/ SIDE EXTENSION

Drawing title

PLANNING APPLICATION
(amended)

Scale

1:50/100/200/1250

Date

2/1/12