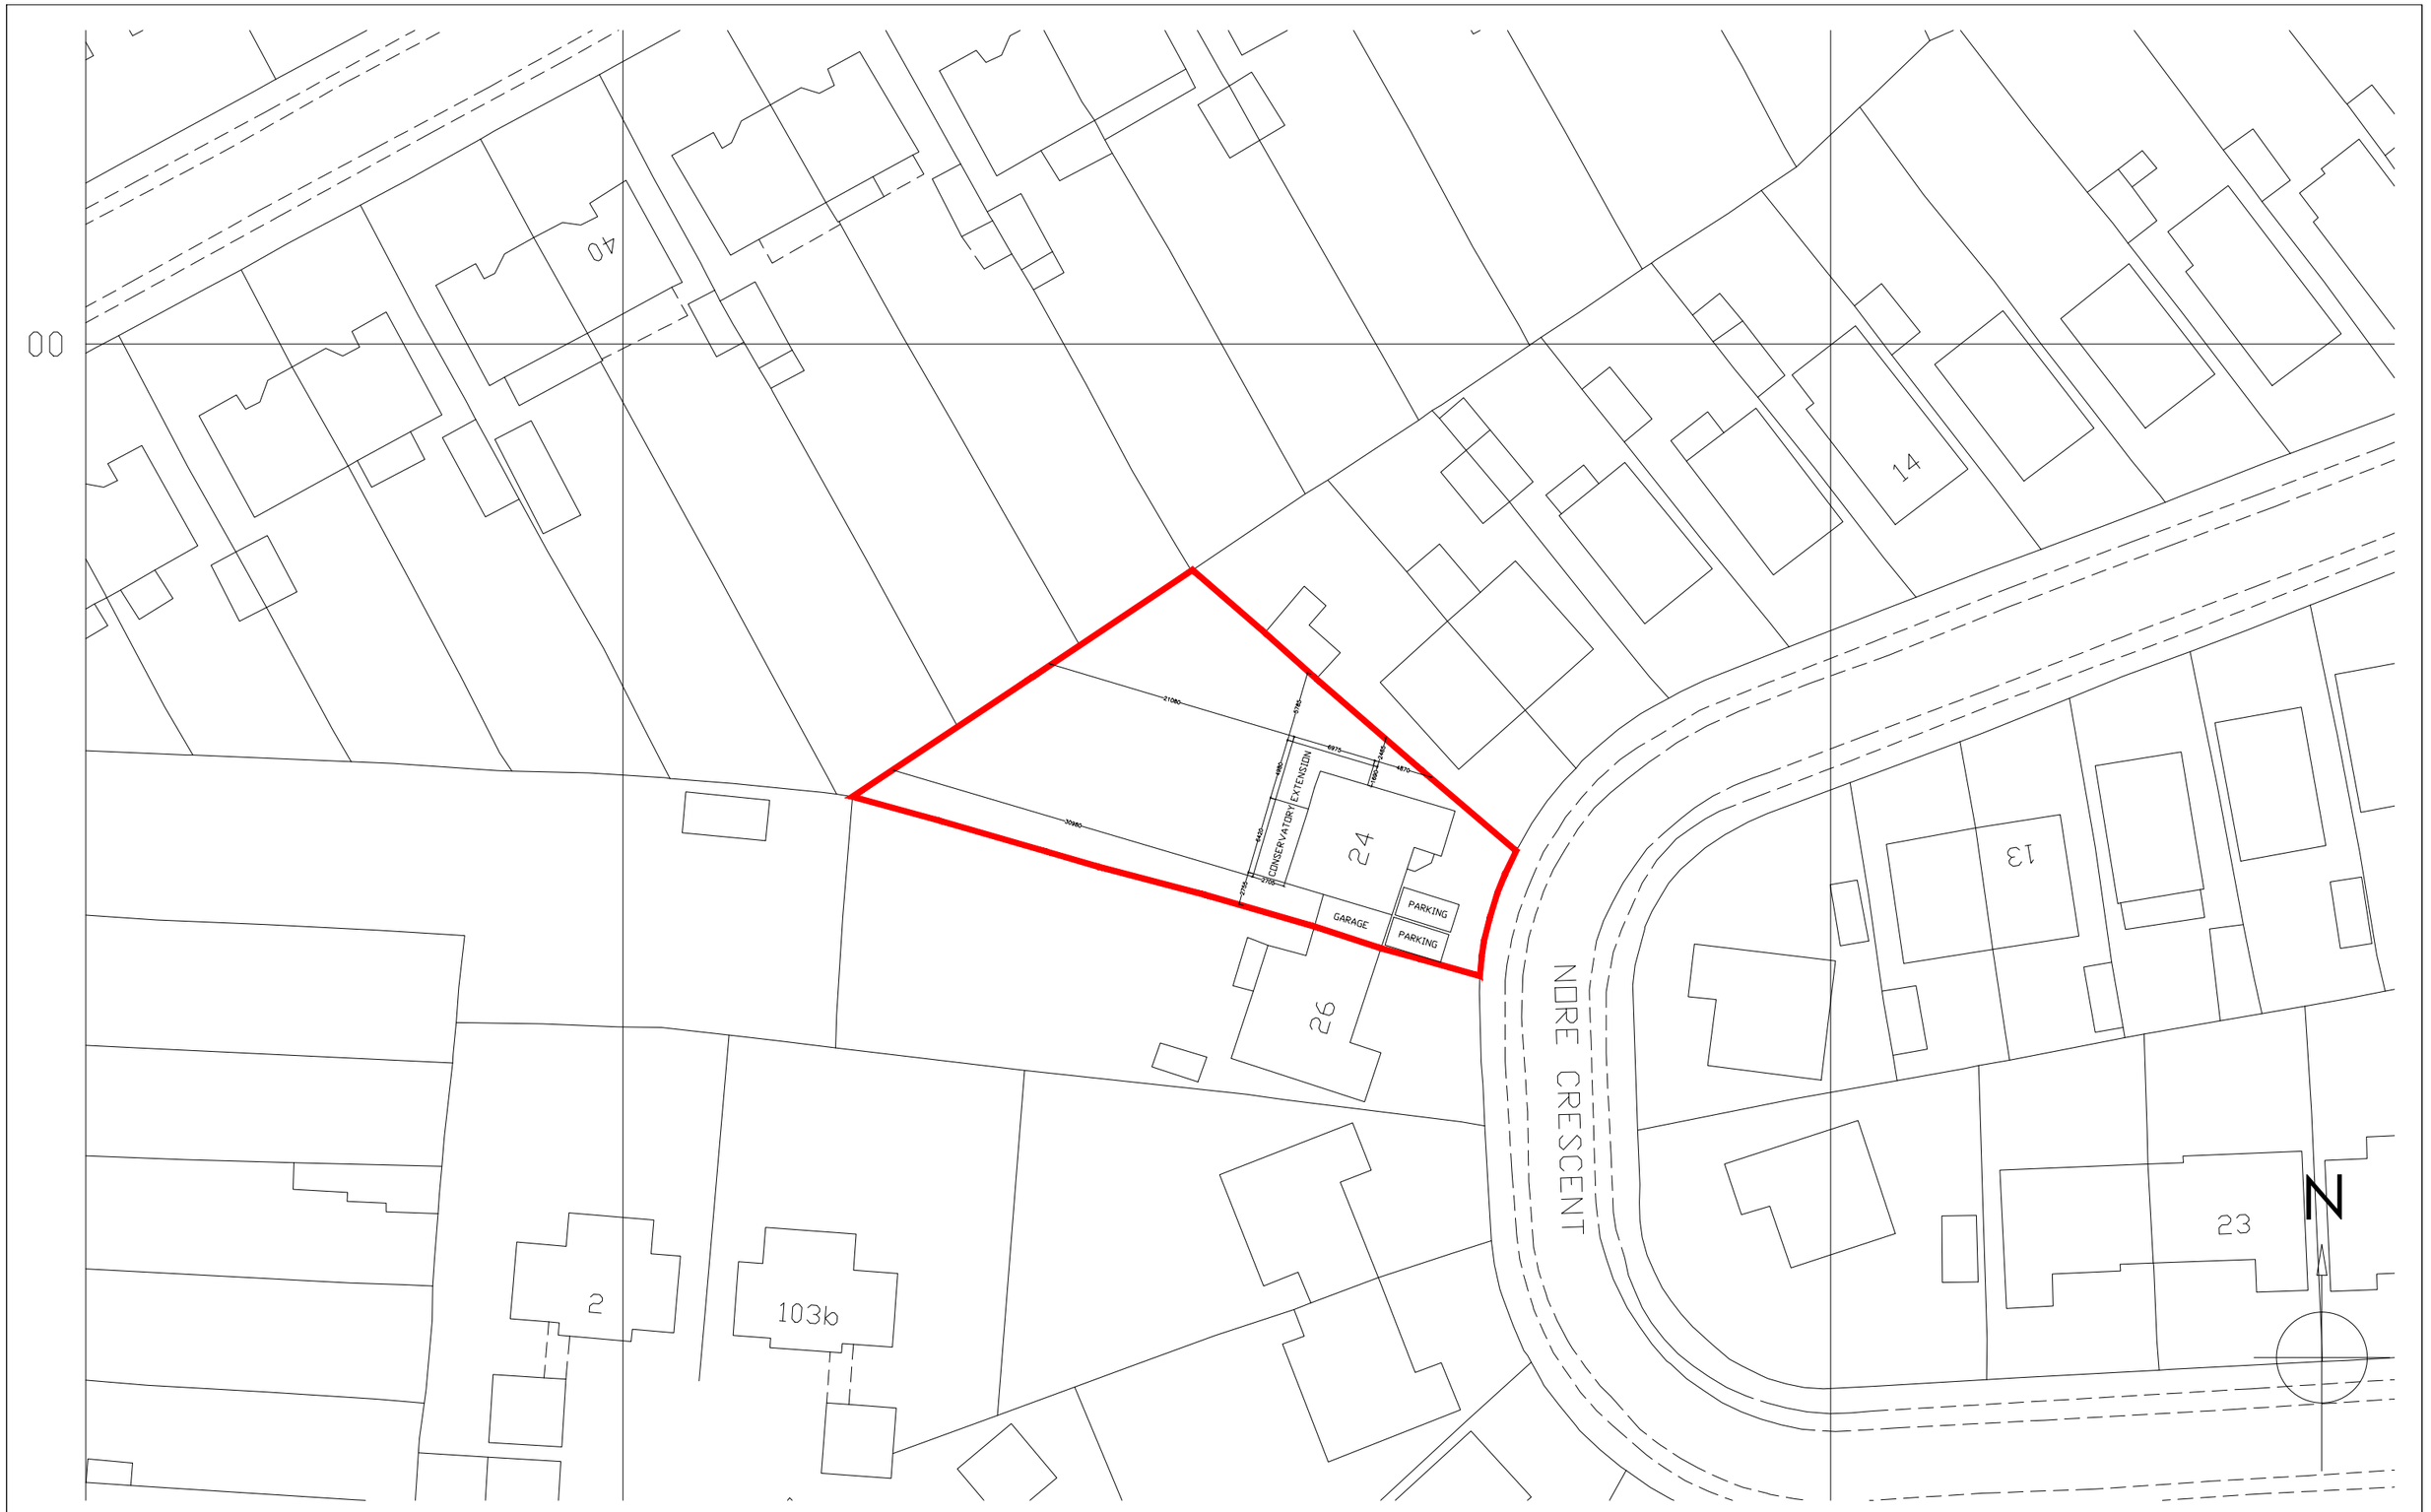


Copyright is reserved by GBS Designs and is issued on the condition that it is not copied or disclosed by or to any unauthorised persons without prior consent in writing from GBS Designs.

All dimensions to be checked on site

| REV | DESCRIPTION | DRAWN | DATE |
|---|---|---|---|
| - | Initial design | GBS | 29/11/11 |
| A | Utility room made larger | GBS | 06/12/11 |

Drawing Ref: STONE 07 | Rev.: A

Scale at A1: N/A | Scale at A3: 1:500

Date: 29 Nov 2011

Drawn by: GBS

Drawing Title

Rear extension and new porch to:

24 Nore Cresent
Emsworth
Hampshire
PO10 7NB.

MAP LICENCE No. 001015506

gbs designs
ARCHITECTURE & DESIGN
6 Shillinglee Waterlooville
Hampshire PO7 5RW
Telephone
023 9225 8315
www.gbsimages.co.uk