
# PERMIT

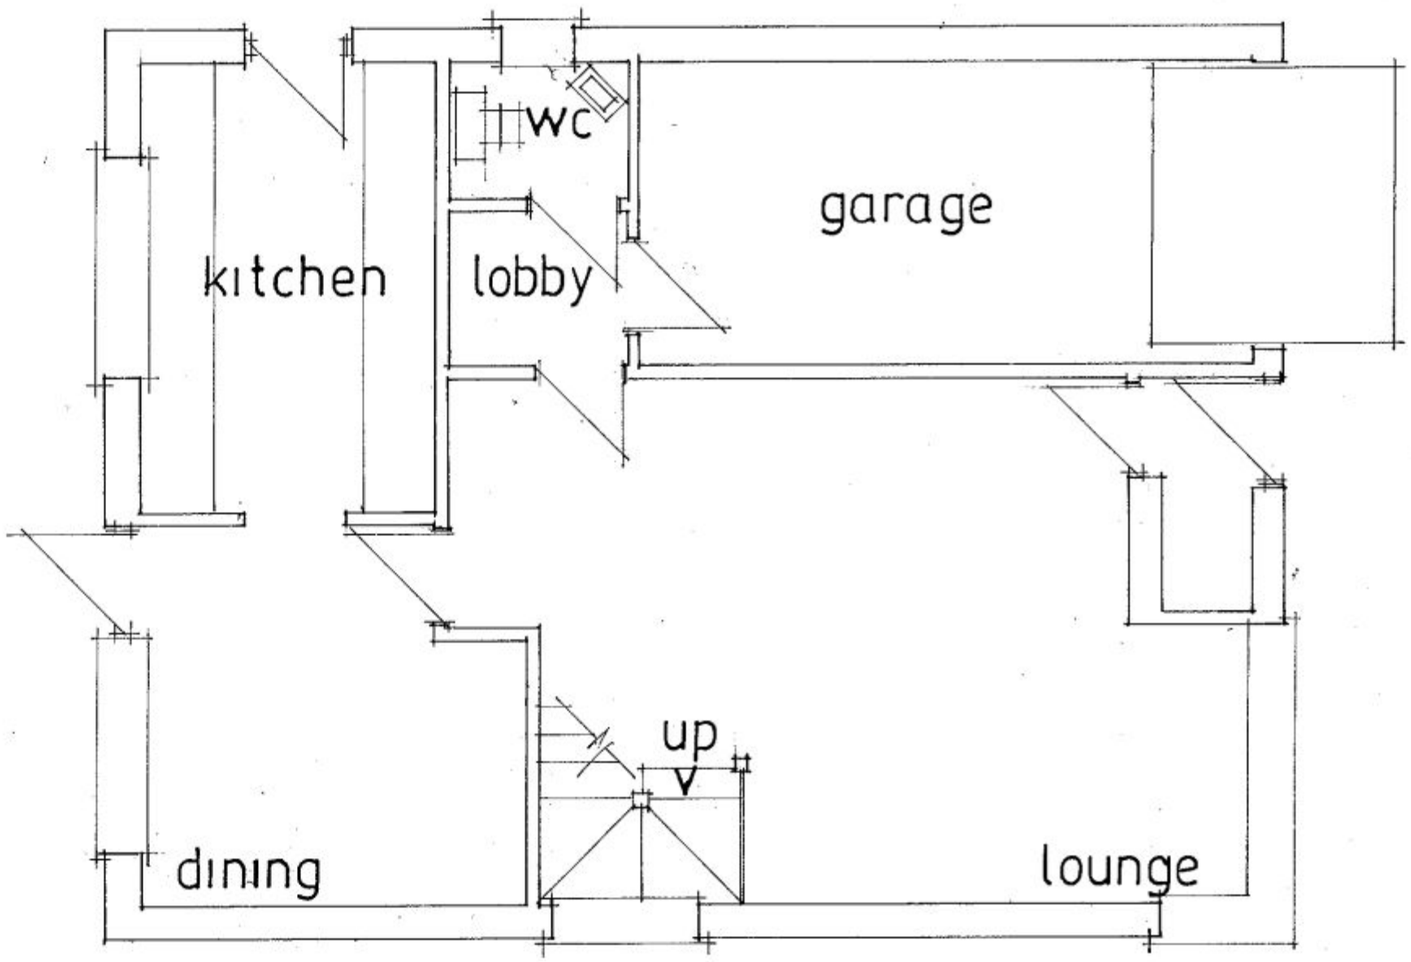


EXISTING

**PROPOSED INTERNAL ALTERATIONS AND FRONT EXTENSION.**
**8, CAVENDISH CLOSE, WATERLOOVILLE, HANTS.**
**FOR MR&MRS S. GRACE.**

date nov 2010
scale 1·50

PETER J. WALKER MRICS
CHARTERED SURVEYOR
182 SEAFRONT, HAYLING ISLAND, HANTS
PO11 9 AN

TEL: 02392 467571