PERMIT

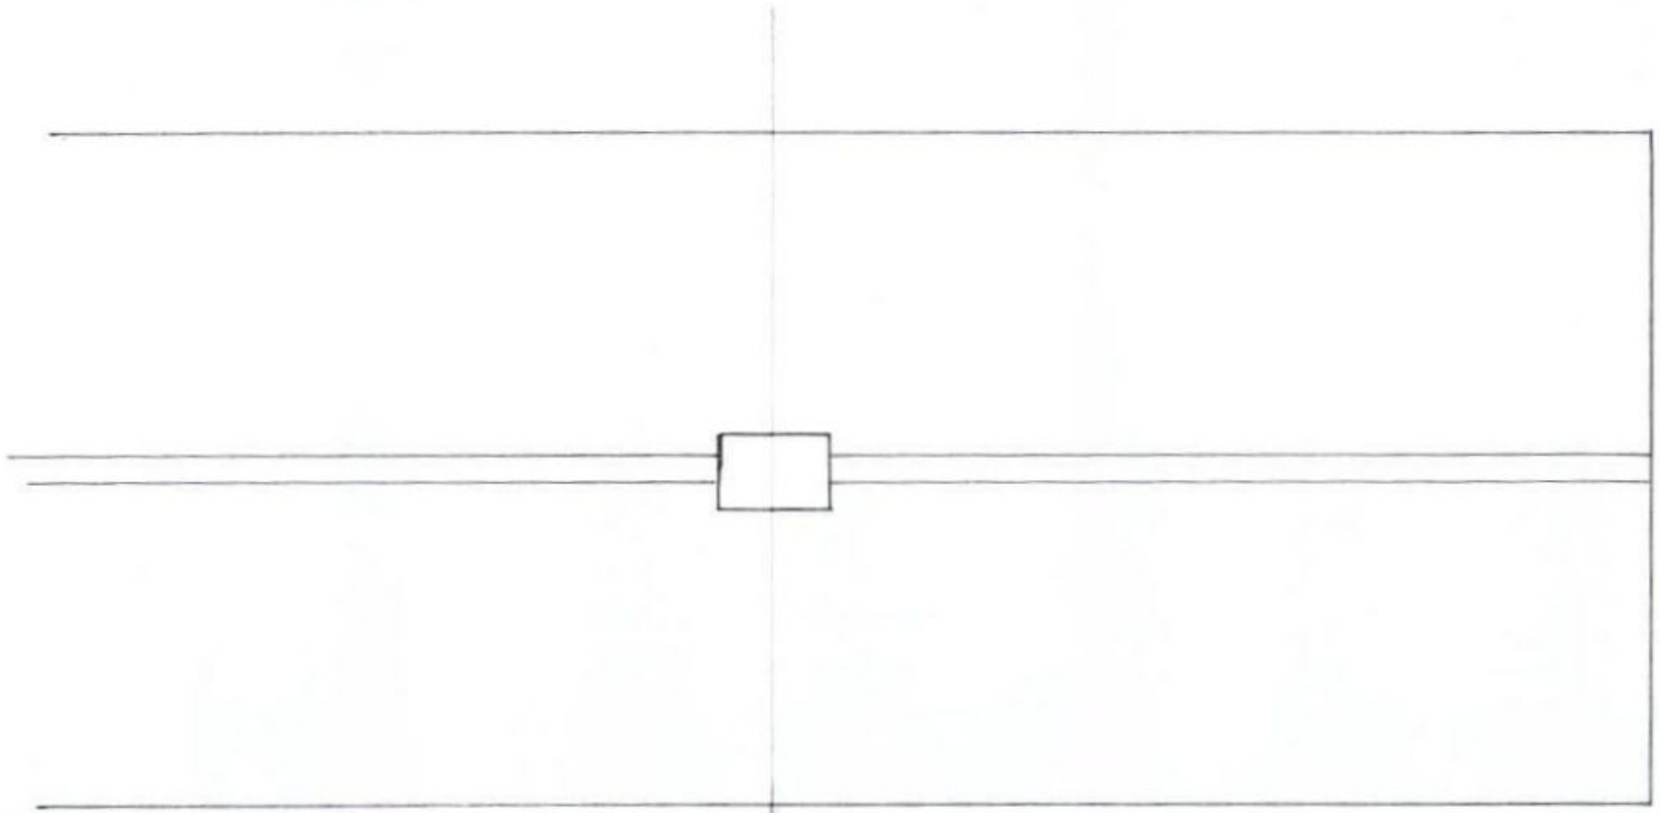

HAVANT BOROUGH COUNCIL
22 AUG 2011
RECEIVED

5 Vian Road, Waterlooville, Hants

Existing Roof Layout

Drawing No E 06

Scale 1:50