


PERMIT

Proposed rear elevation

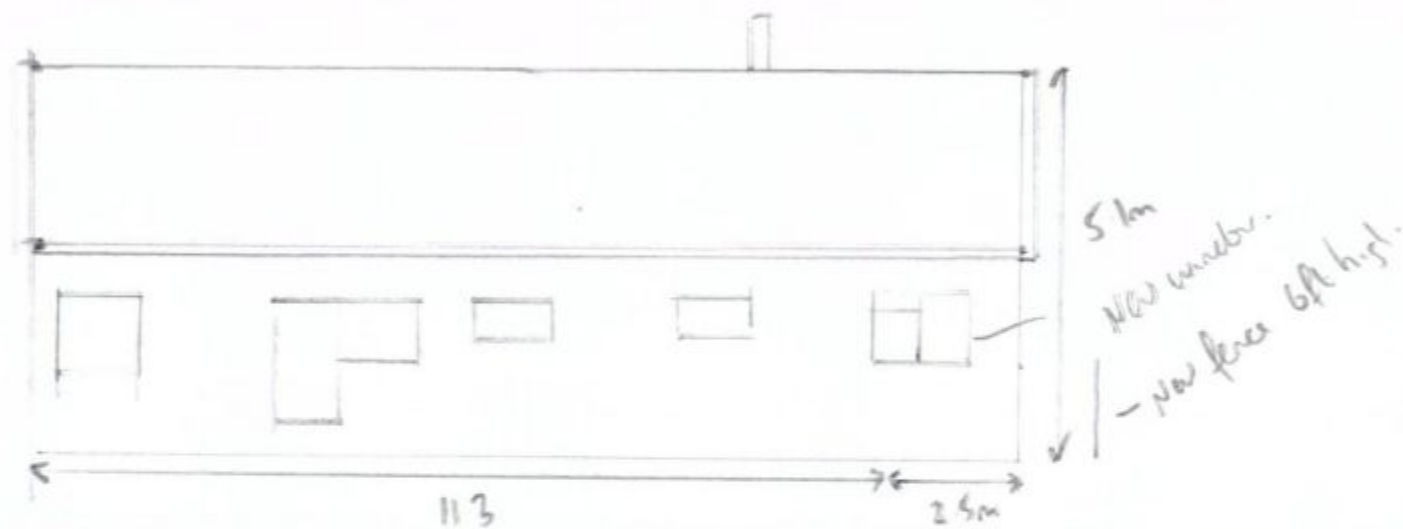

HAVANT BOROUGH COUNCIL
DEVELOPMENT CONTROL

11 OCT 2011

RECEIVED