Architectural Planning limited.
Building Designers & Surveyors
1A Nutbourne Road, Hayling Island.
Hants. PO119RT.

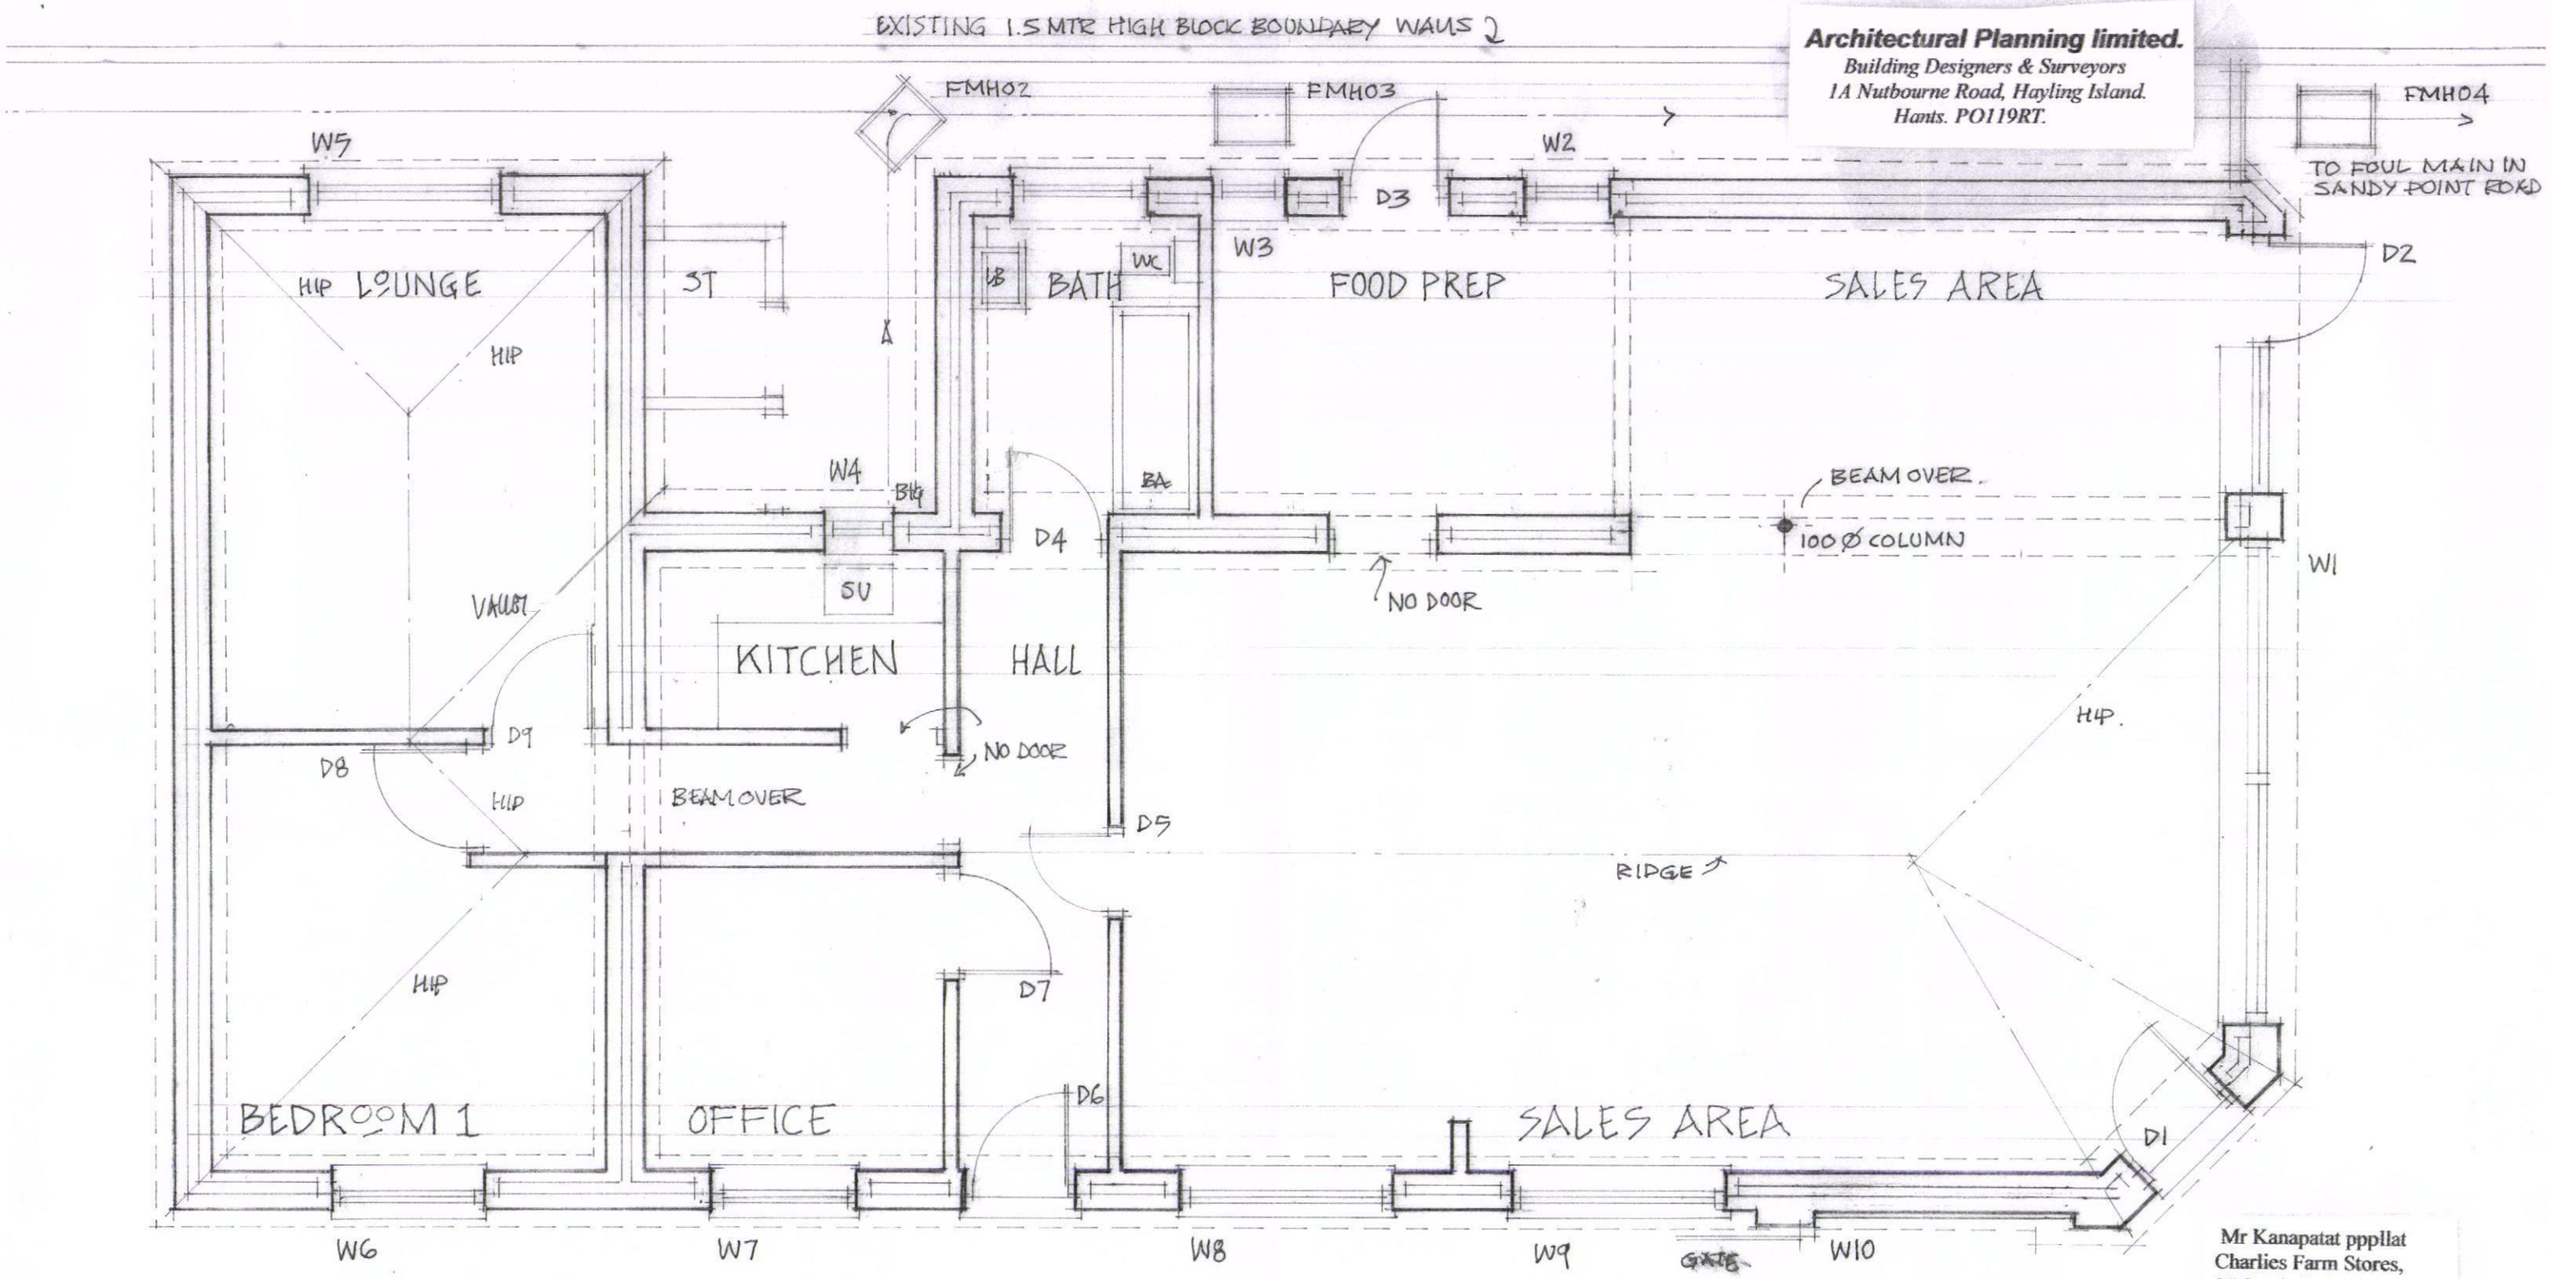

Mr Kanapatat pppllat
Charlies Farm Stores,
35 Sandy Point Road,
Hayling Island,
Hampshire. PO11 9RR.

Our ref: Y9111 / VA / LIR.

EXISTING GROUND FLOOR PLAN SCALE 1:50@A3.

HAVANT BOROUGH COUNCIL
- 1 SEP 2011
RECEIVED

PROPOSED ALTERATIONS AND IMPROVEMENTS TO CHARLIES FARM STORES, SANDY POINT ROAD, HAYLING ISLAND. EXISTING GROUND FLOOR PLAN.
Scale 1: 50 @ A3. JULY 2011 : 9013-03.