


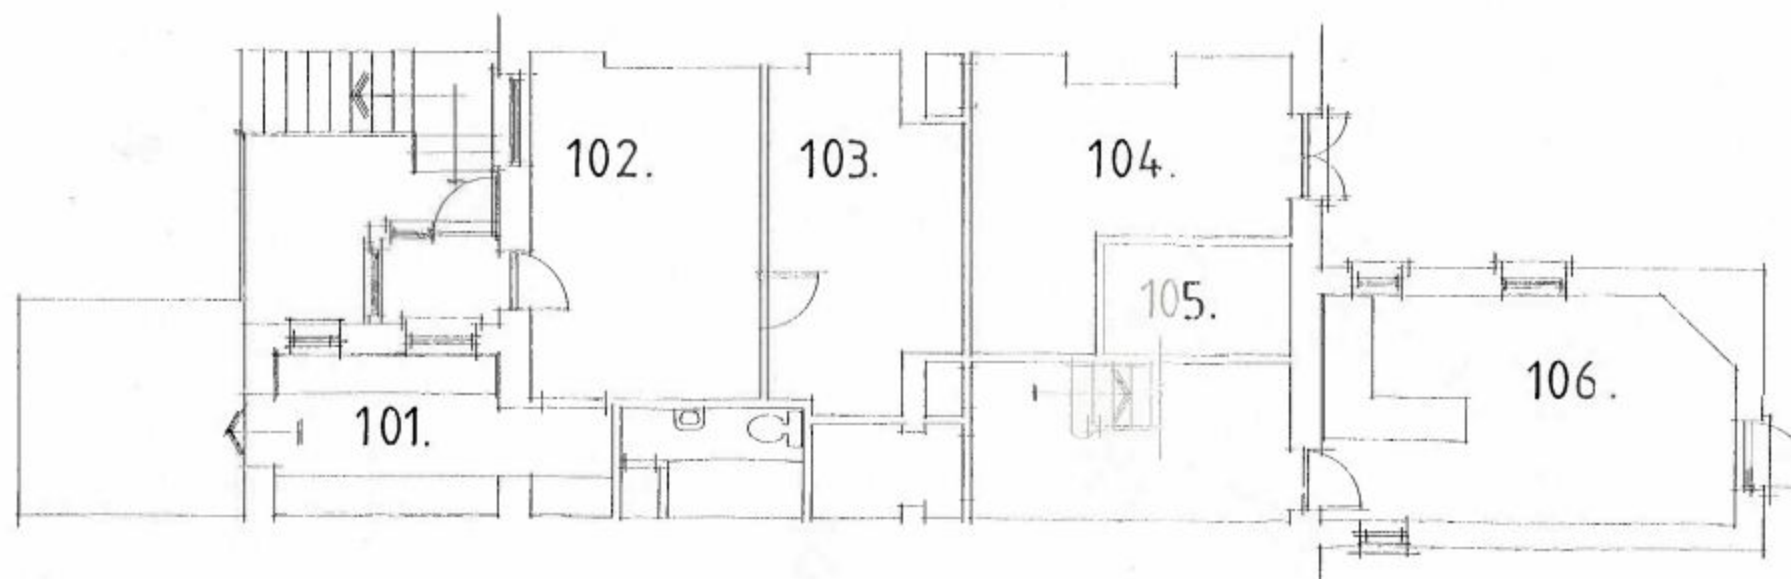

existing basement plan



HAVANT BOROUGH COUNCIL
DEVELOPMENT CONTROL
27 JUN 2012
RECEIVED

HAVANT BOROUGH COUNCIL
07 JUN 2012
RECEIVED

A	14/12	Date	Revision

THORNS-YOUNG
ARCHITECTURAL

THORNS-YOUNG LTD
277 London Road, North End, Portsmouth PO2 9HQ
Tel: 02392 5827 2963 Fax: 02392 5826 1972

Client
mr b laly

Job Title
39 sea front
hayling island

Drawing Title
existing plan (bs)

Scale 1:100 A3
1:50 at A1

Date feb '2012 Drawn by sa

Org. No. 4127-11-1 Rev. A