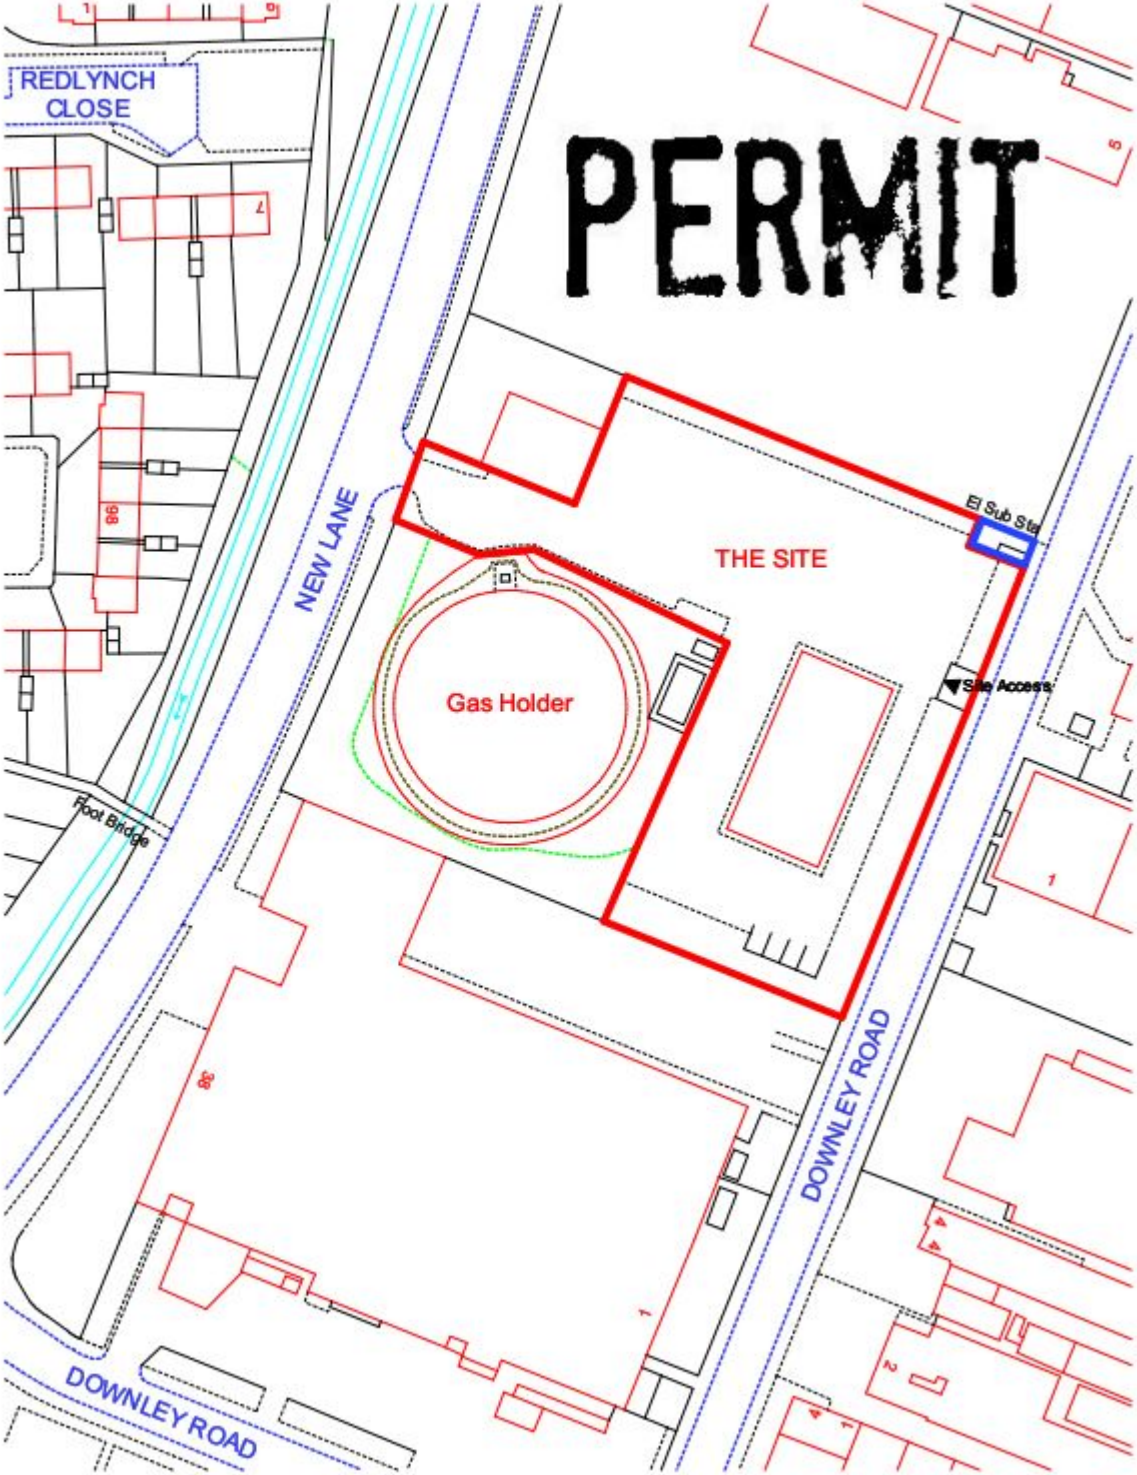


Revisions

This drawing has been produced for the Client, Project and Site as stated below and is not intended for use by any other person or for any other purpose than that stated and dated and is the copyright © of Agora Design & Management Ltd.

Only original issue drawings are to be relied upon for accuracy and content. Measurements scaled from drawings cannot be guaranteed to be accurate.

If in doubt ASK!

12 Kings Court, Willie Snaith Road, Newmarket, Suffolk CB8 7SG, ENGLAND
T: +44(0)1638 560343 F: +44(0)1638 664343 E: enquiries@agoradesign.co.uk

Client

Optivet Referrals

Project

3 Downley Road, Havant, Hampshire

Drawing

Site Location

Purpose Issue
- ☐ Information
- ☒ Planning
- ☐ Tender
- ☐ Contract
- ☐ Construction
- ☐ As Built

Purpose Date: August 2011

Drawn:

Checked:

Scale: 1:1250 @ A4

Drawing Number: **1119 / P / 01**

Revision:

This drawing is copyright © of Agora Design & Management Ltd.

S:\AGORA DESIGN & MANAGEMENT\1119 - Optivet Havant (sale removed from basement)\Revit\