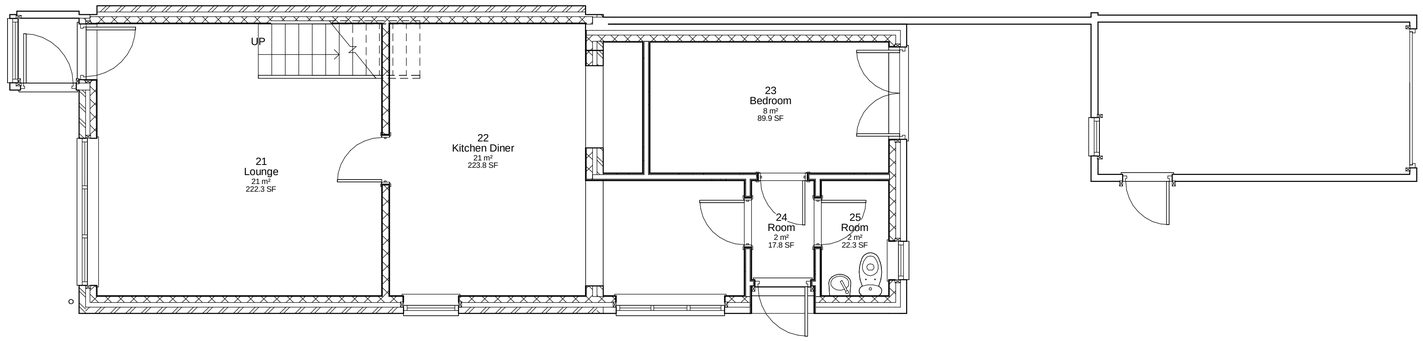

Ground Floor Scale 1:50 At A1

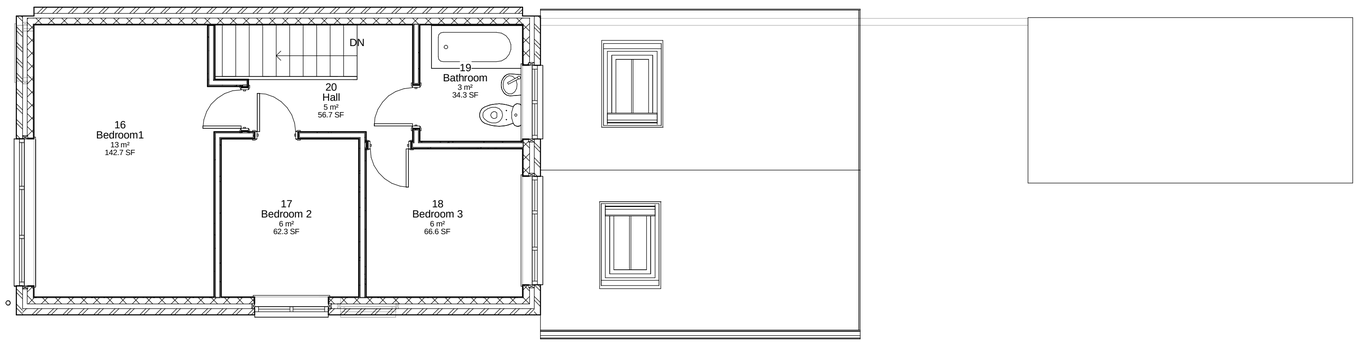

First Floor Scale 1:50 At A1

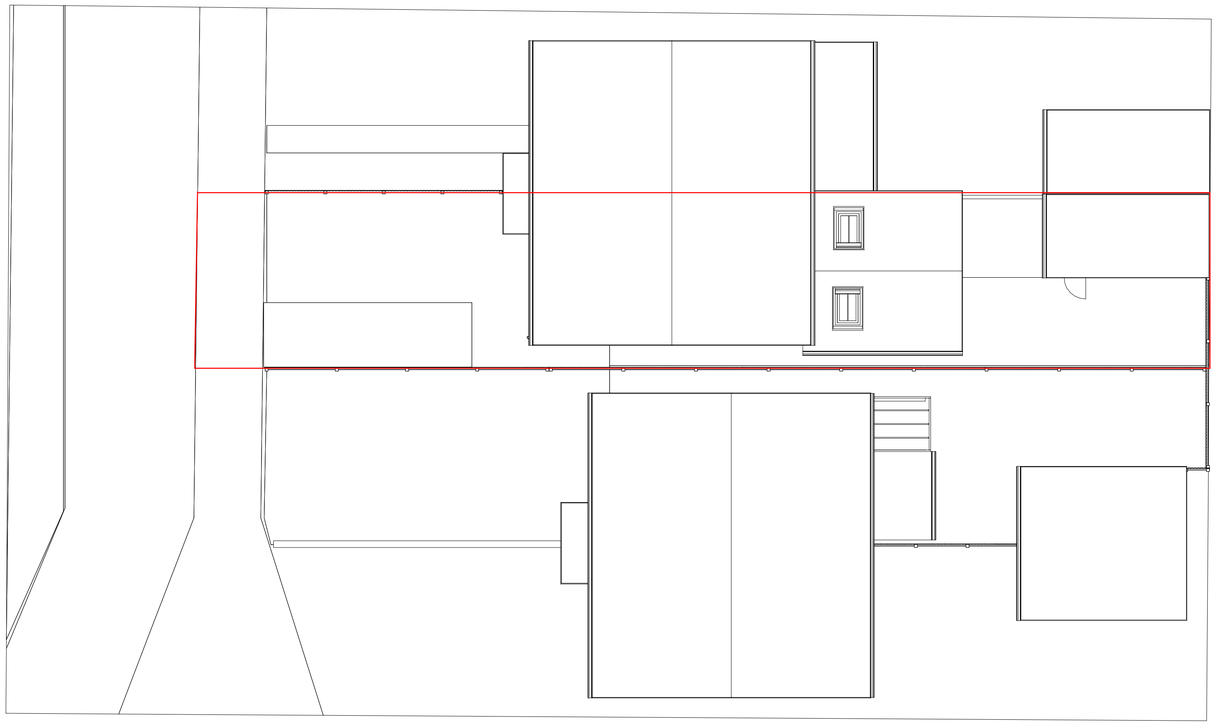

Site Plan Scale 1:100 at A1

Boundary treatment
The boundary to this site is a mixture of 1.8m and 1.2m Timber panel fencing and 1.8m wall. No changes to the boundary treatment are proposed.

Level Survey
This site is flat hence no level survey has been provided

Flood Risk
This site does not fall in a flood risk area hence no flood risk assesment has been provided

Tree Survey
This site does not have trees on or near the boundary, hence a tree survey has not been provided

Parking Provision
This site currently has two parking spaces and no increase to the number of occupants will be created by the proposal

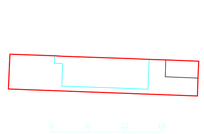

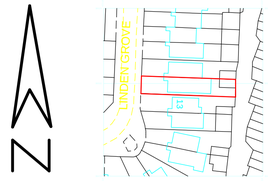

Site Plan Scale 1 :500 at A1

Location Plan Scale 1:1000 at A1

This OS plan was purchased from Reebrook Printers waterlooville in October 2011 licence number 001004031

IJ Murray Associates

www.ijma.co.uk

IJ Murray Associates
173 Havant Road
Hayling Island
Hampshire
PO11 0LF
Phone 02392469004
Mob 07779 246915
e-mail ian@ijma.co.uk

No.	Description	Date

Jim Clift
11 Linden Grove
HI

Existing Plans

Project number	Project Number
Date	Issue Date
Drawn by	Author
Checked by	Checker

A101

Scale: As indicated

25/10/2011 11:15:23