
# PROPOSED CONSERVATORY 10, ELM PARK ROAD, HAVANT

**PERMIT**

FOR MR & MRS K.WILLIAMS

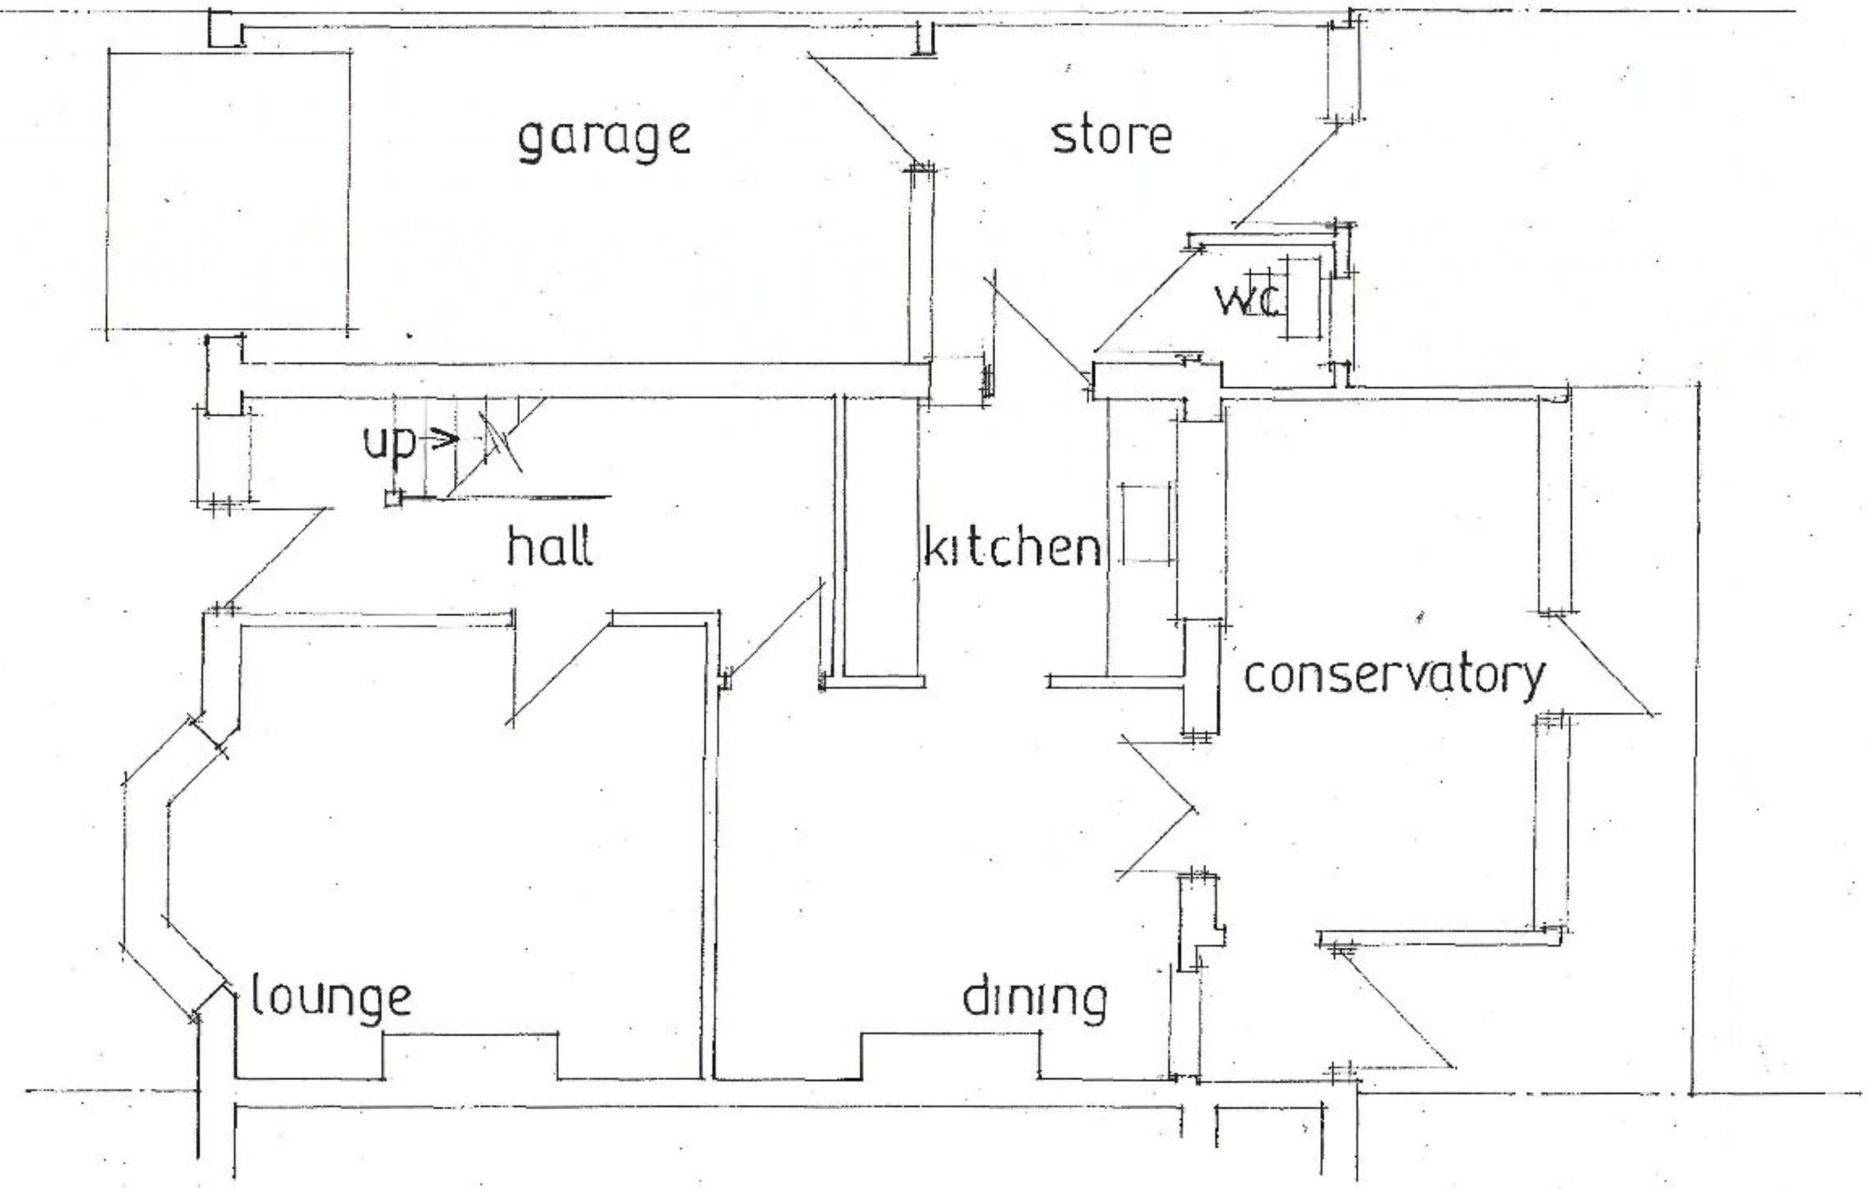


HAVANT BOROUGH COUNCIL
DEVELOPMENT CONTROL
12 JUL 2010
RECEIVED

EXISTING LAYOUT

date july 2010
scale 1:50

PETER J. WALKER MRICS
CHARTERED SURVEYOR
182 SEAFRONT, HAYLING ISLAND, HANTS
PO11 9 AN

TEL: 02392 467571