

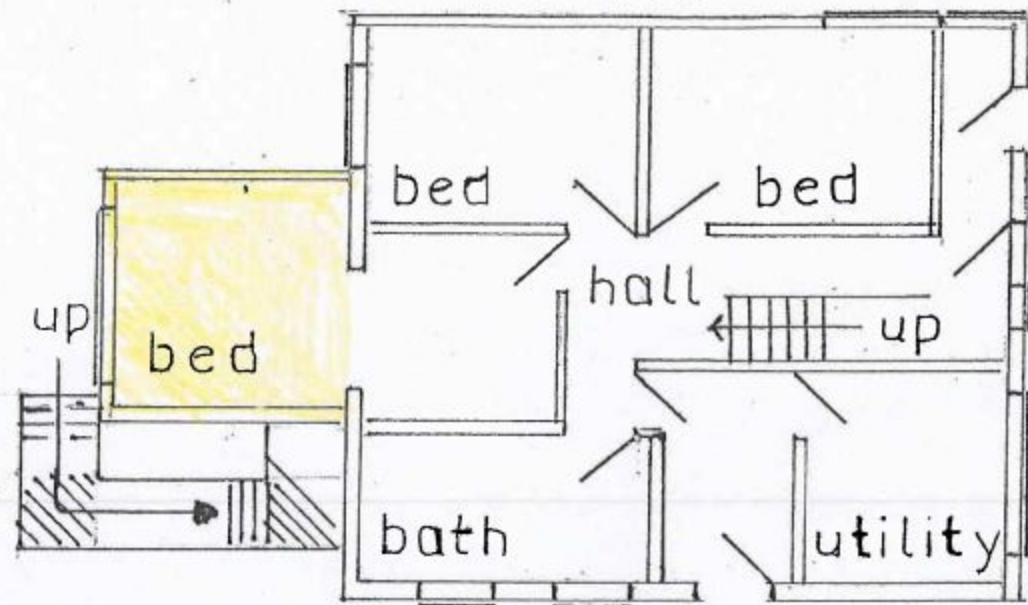


PERMIT

GROUND

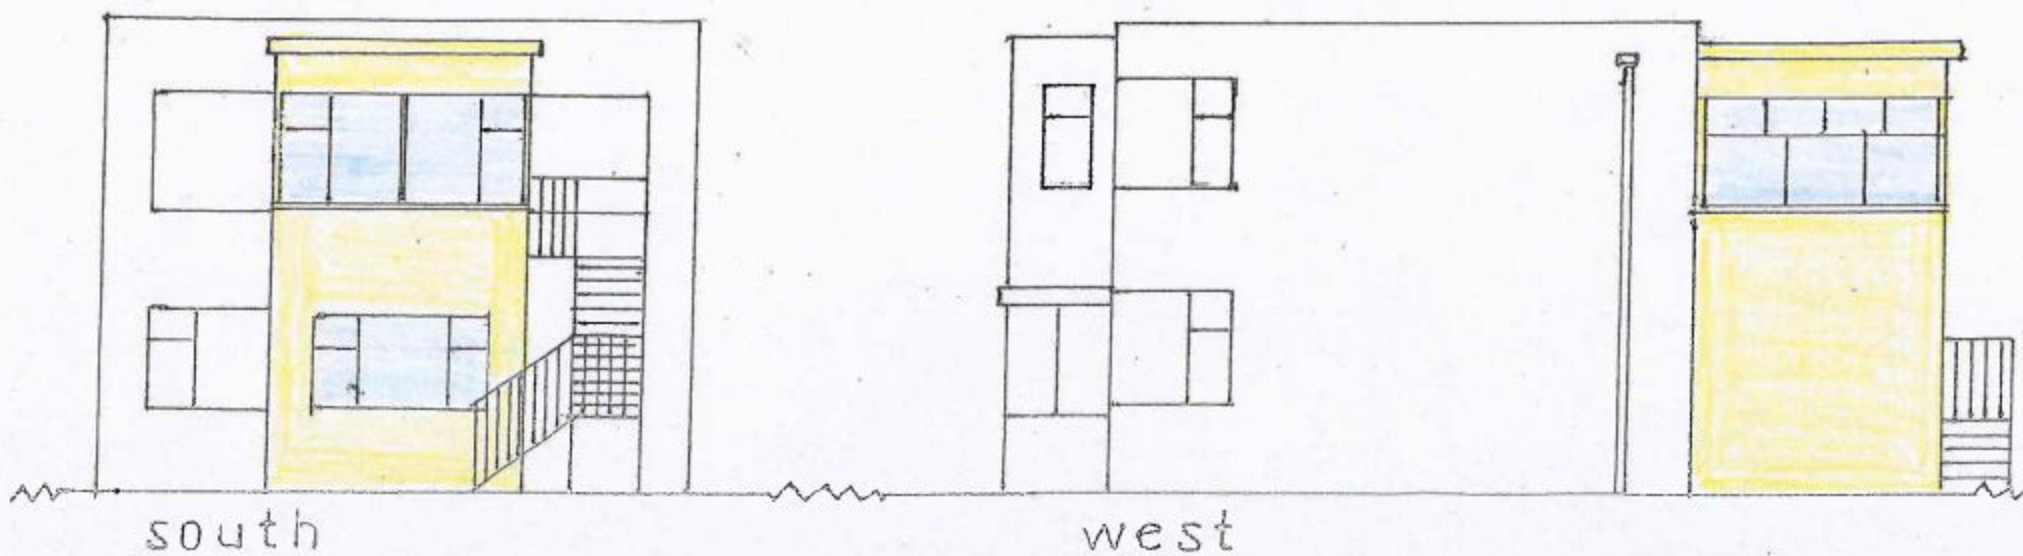

FIRST

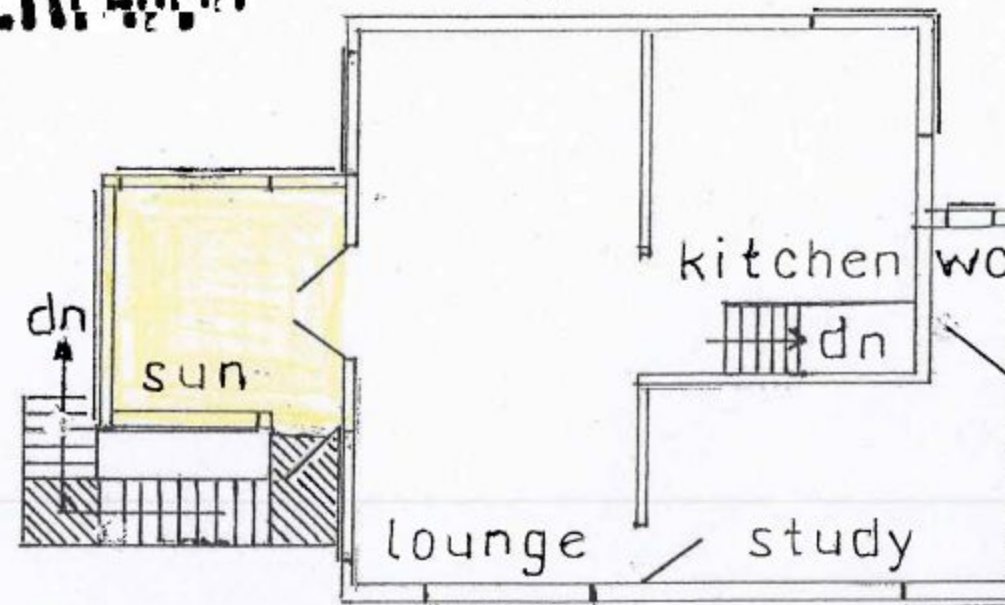

HAVANT BOROUGH COUNCIL
DEVELOPMENT CONTROL
17 JAN 2012
RECEIVED

PROPOSED

Scale 1:100 Original drawn on A3

Re-drawn Jan 2012 KH 1/revA

EXTENSION TO REAR OF
18 BRACKLESHAM ROAD
HAYLING ISLAND
DRAWING : K HOLMES
DECEMBER 2011
SCALE 1:100

REF KH/1/REV A