


PERMIT

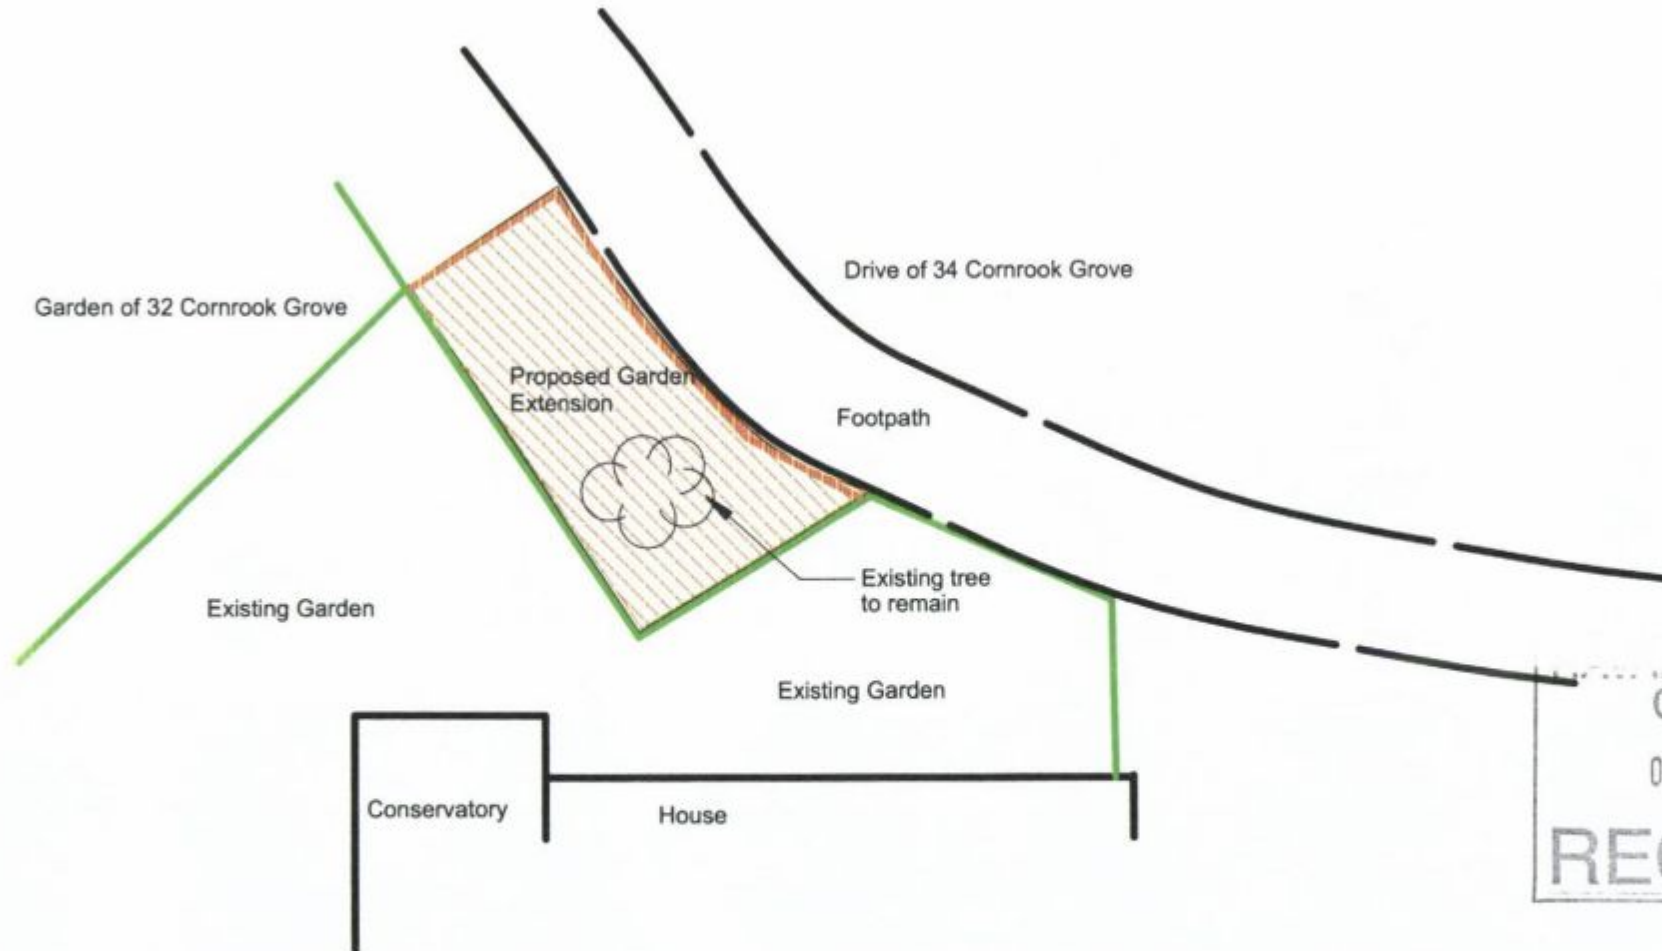

WATERLOO COUNCIL
09 AUG 2011
RECEIVED

Existing Fences
Proposed fences to match existing

Mr. Q. Hylands,
33 Cornbrook Grove,
Cowplain,
Waterlooville.
PO7 8RD
Tel. 02392 266755
Mob. 07981741743

TITLE Proposed Extension to
Garden of 33 Cornbrook Grove

SIZE A4	DATE 04/08/2011	DWG NO	REV 1
SCALE 1:100	SHEET 1 of 1		