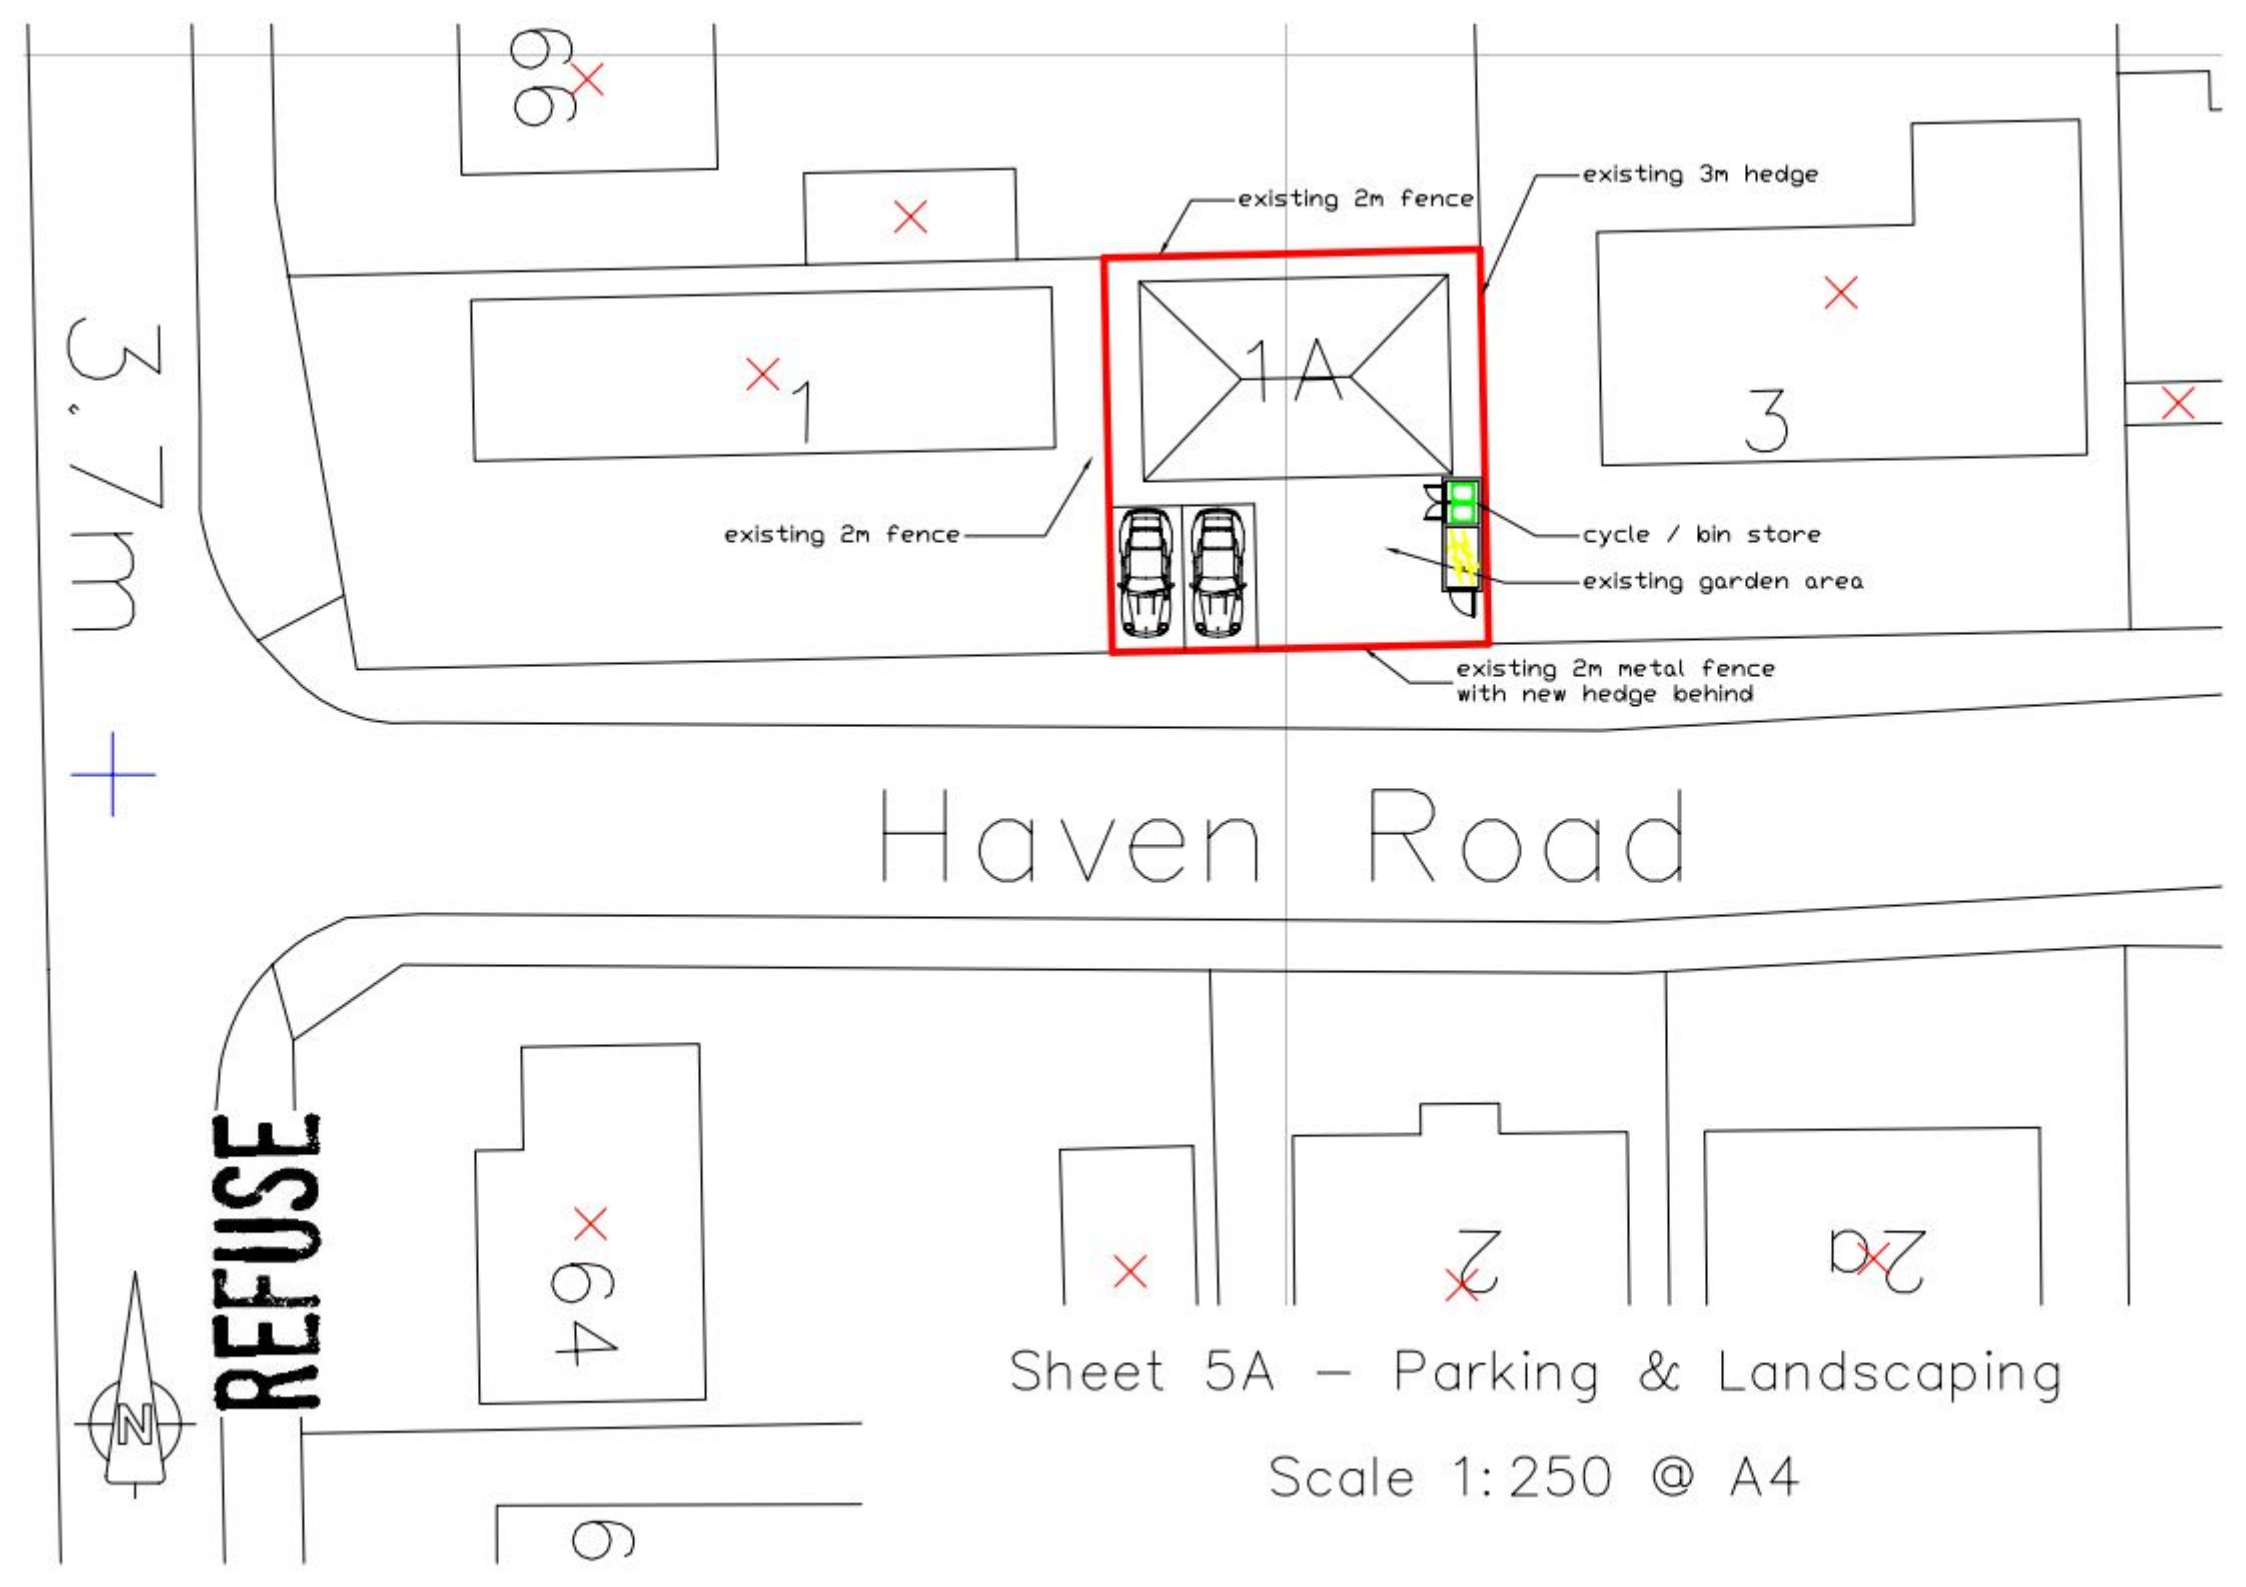
existing 2m fence
existing 3m hedge
1
1A
3
existing 2m fence
cycle / bin store
existing garden area
existing 2m metal fence
with new hedge behind
3.7m
Haven Road
REFUSE
N
Sheet 5A – Parking & Landscaping
Scale 1:250 @ A4