PERMIT

Schedule of materials:

Roof (pitched- new and existing):	Plain clay roof tiles
Roof (flat):	Rolled lead/ lead appearance
Walls:	Painted render (white)
Windows/doors:	White UPVC



Front (east)

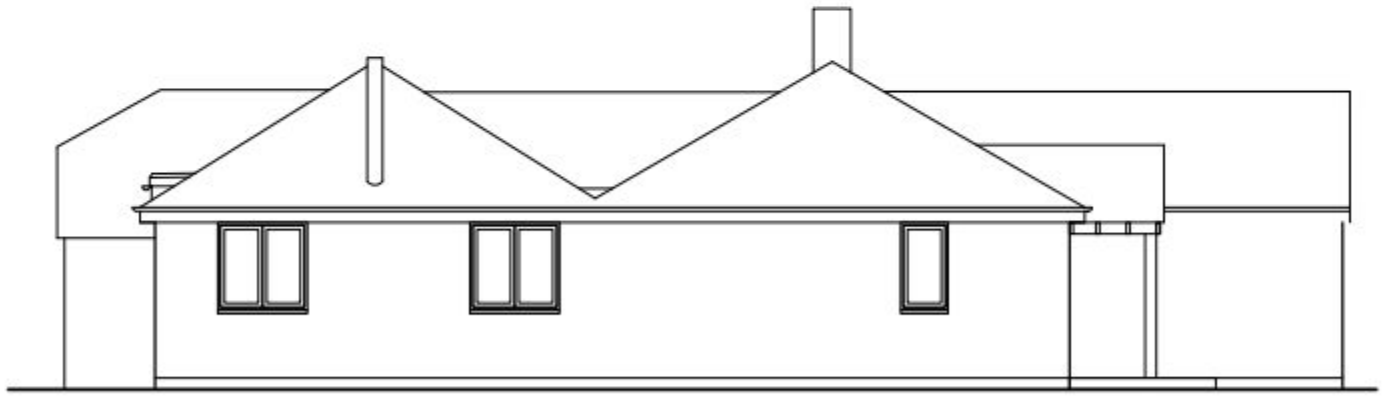

Side (south)

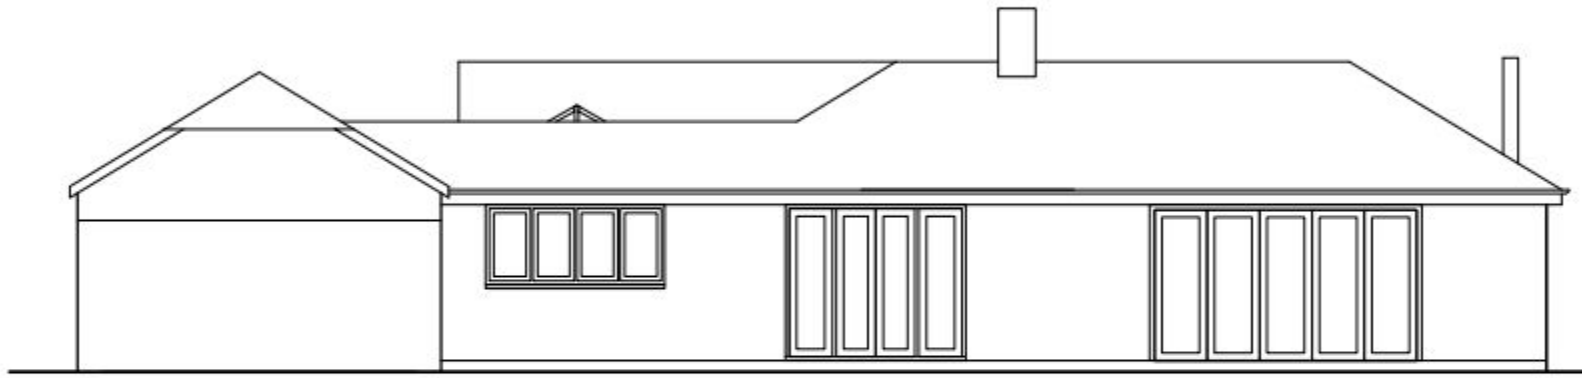

Rear (west)

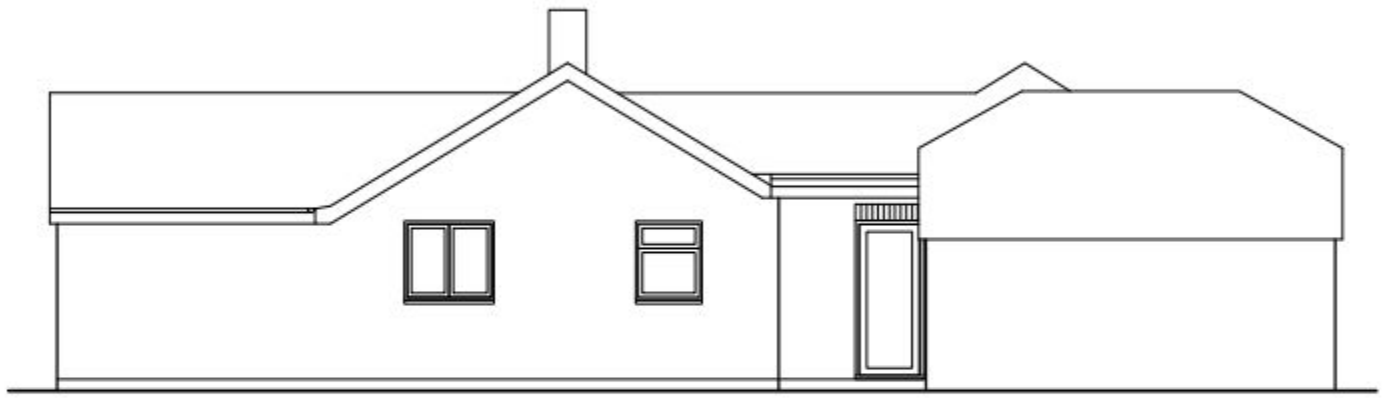

Side (north)

lilleyarchitecture 232 southwood road hayling island hampshire PO11 9QQ
02392 460974 07734 899673 mail@lilleyarchitecture.com

PROJECT: The Lavender Bower, St. Peter's Rd, Hayling

DRAWING: Proposed elevations

DRAWING REFERENCE: 196 PL05
1:100@A3

REVISION: A