

10/62019/001


REFUSE

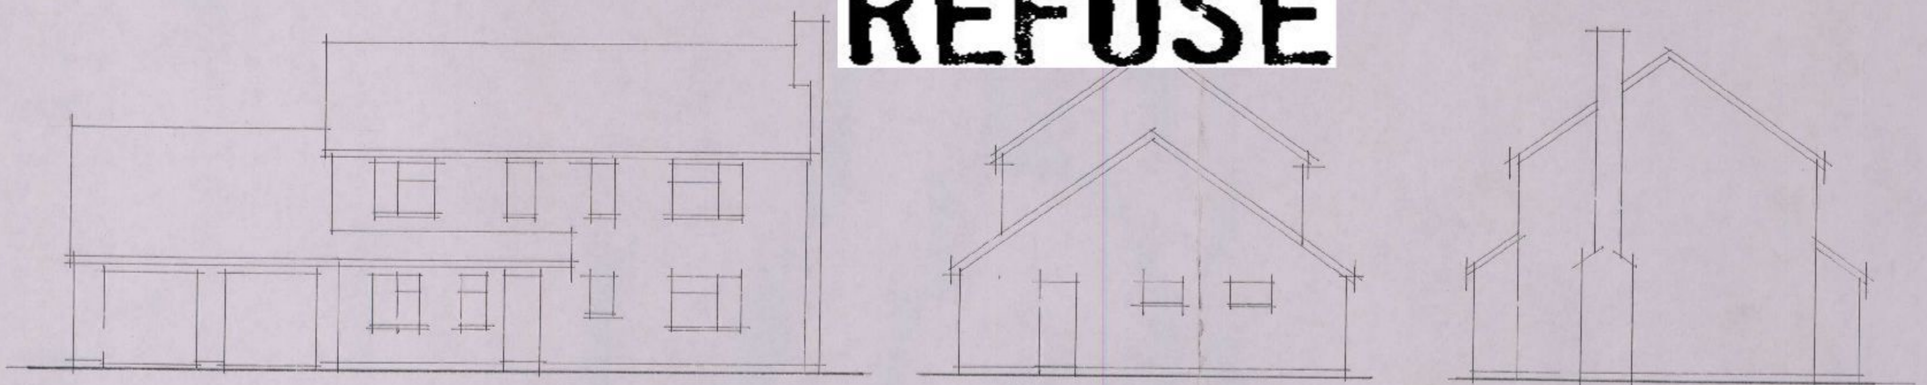


existing front. side & side elevations.

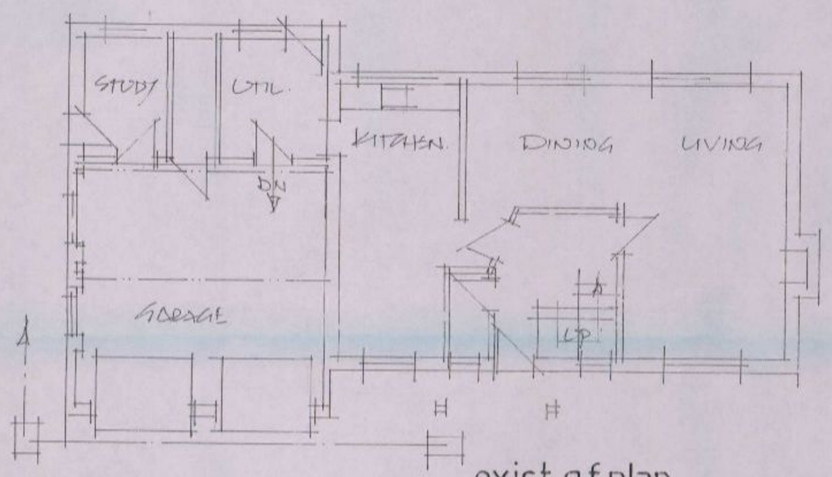

exist. g.f. plan.

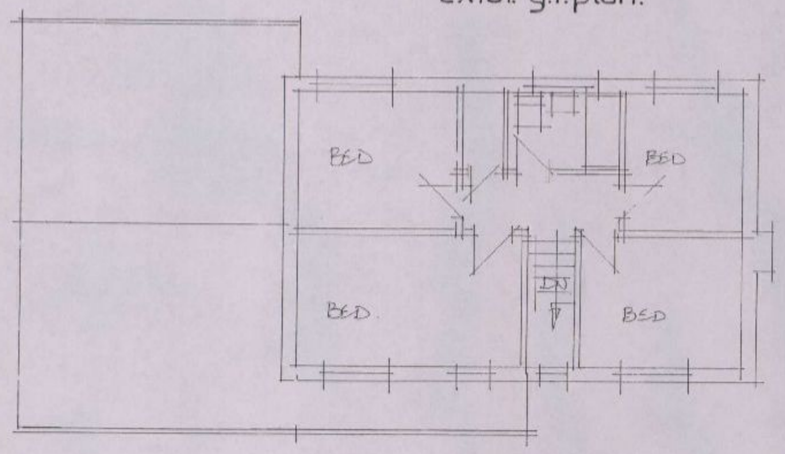

exist. f.f. plan.

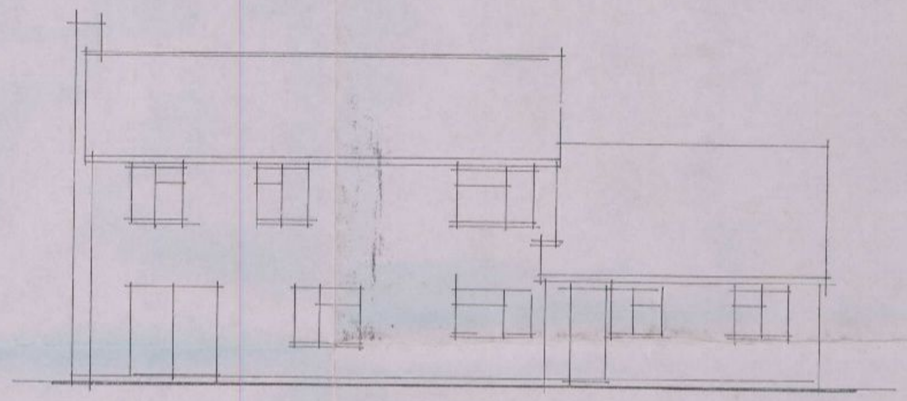

existing rear.

HAVANT BOROUGH COUNCIL
- 9 FEB 2010
RECEIVED

Note:
All dimensions must be checked on site and not scaled from this drawing EXCEPT FOR LOCAL AUTHORITY PLANNING PURPOSES.

A		
	Date	Revision

© copyright

THORNS-YOUNG
ARCHITECTURAL

THORNS-YOUNG LTD.
232 London Road, North End, Portsmouth, PO2 9JQ
Tel: (0231) 9267 2883 Fax: (0231) 9266 3457

Client
MR & MRS J. SMALDRIDGE.

Job Title
62 B HART PLAIN AVENUE
COWPLAIN.

Drawing Title
EXISTING PLANS AND ELEVATIONS.

Scale 1:100 AT A2.

Date JAN'10 | Drawn by BT.

Drg. No. 3006.10.1. | Rev.

MERCURY GRAPHICS 538210

ARCHITECTURAL 420 x 594mm A2.