PERMIT

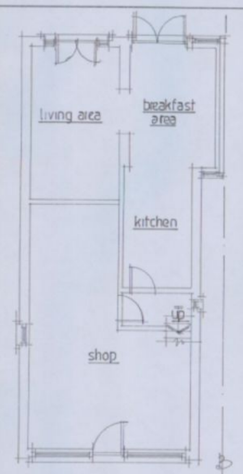

existing ground floor plan

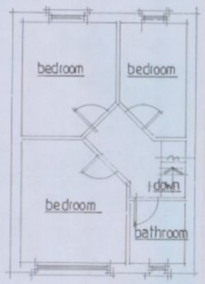

existing first floor plan

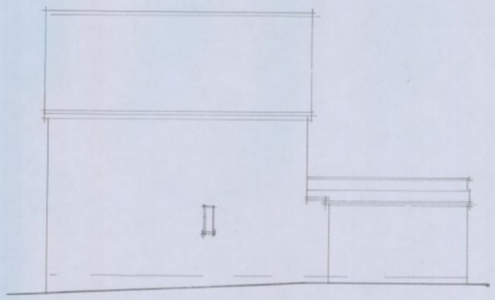

existing side elevation

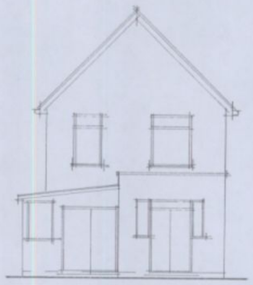

existing rear elevation

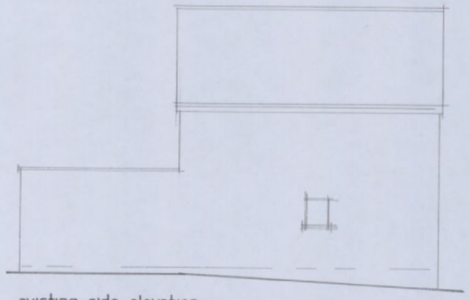

existing side elevation

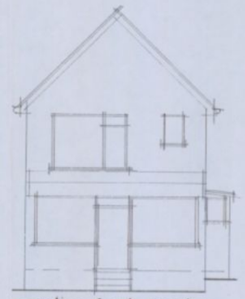

existing front elevation

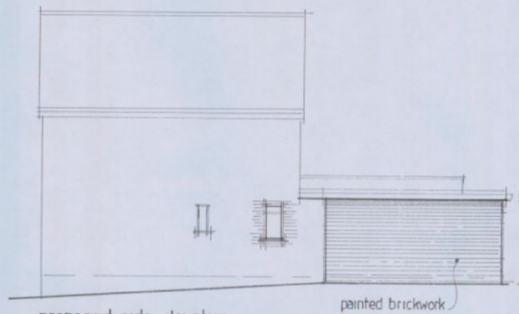

proposed side elevation

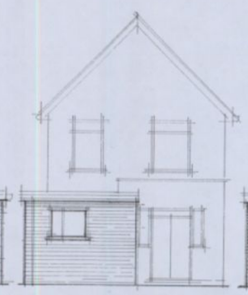

proposed rear elevation

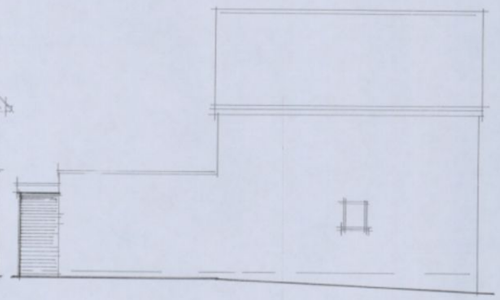

proposed side elevation

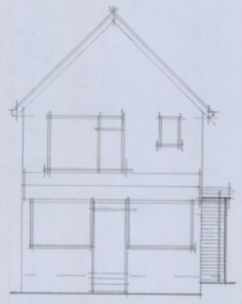

proposed front elevation

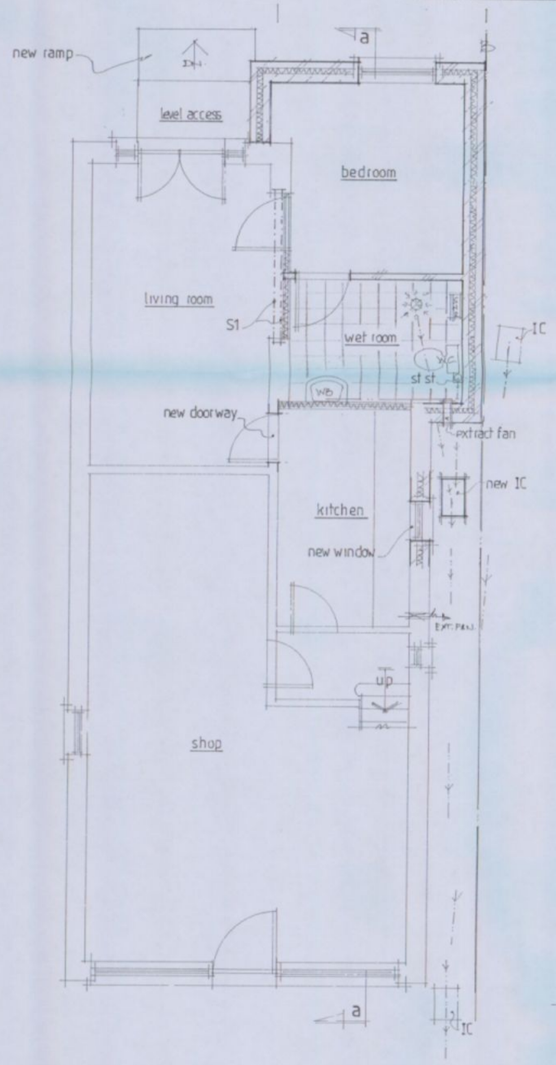

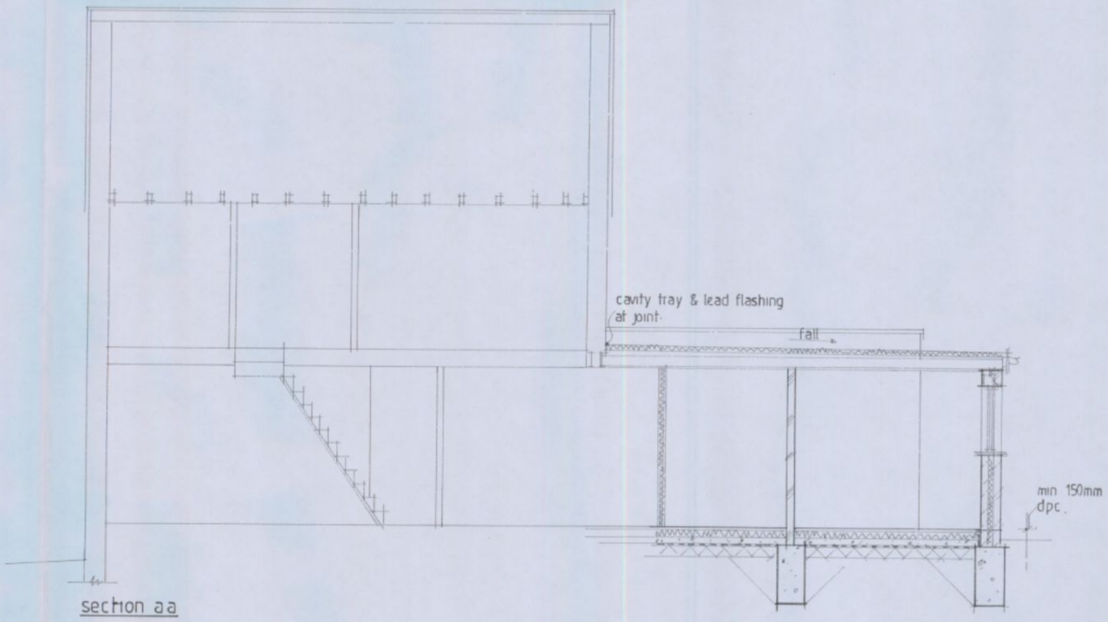

section aa

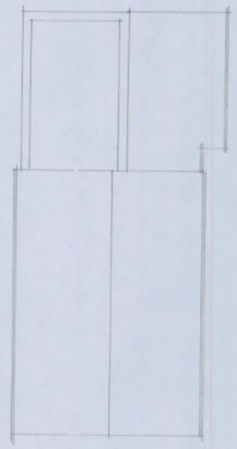

existing roof plan

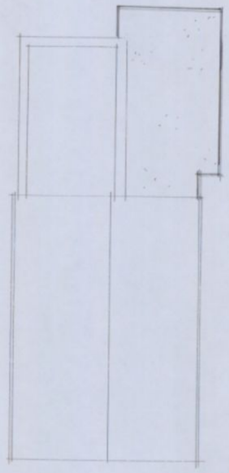

proposed roof plan

HAVANT BOROUGH COUNCIL
07 FEB 2011
RECEIVED

A	JAN 11	MIRROR AMENDS
	Date	Revision

© copyright

THORNS-YOUNG
ARCHITECTURAL

THORNS-YOUNG LTD.
232 London Road, North End, Portsmouth. PO2 9JQ
Tel: (023) 9267 2883 Fax: (023) 9266 3457

Client
mr & mrs dyer

Job Title
144 park avenue
purbrook

Drawing Title
rear extension

Scale 1:100 , 1:50

Date nov '10 | Drawn by sa

Drg. No. 3166·10 . | Rev. A

MERCURY GRAPHICS 537451

ARCHITECTURAL 594 x 841mm A1.