
PERMIT

APP/11/1752

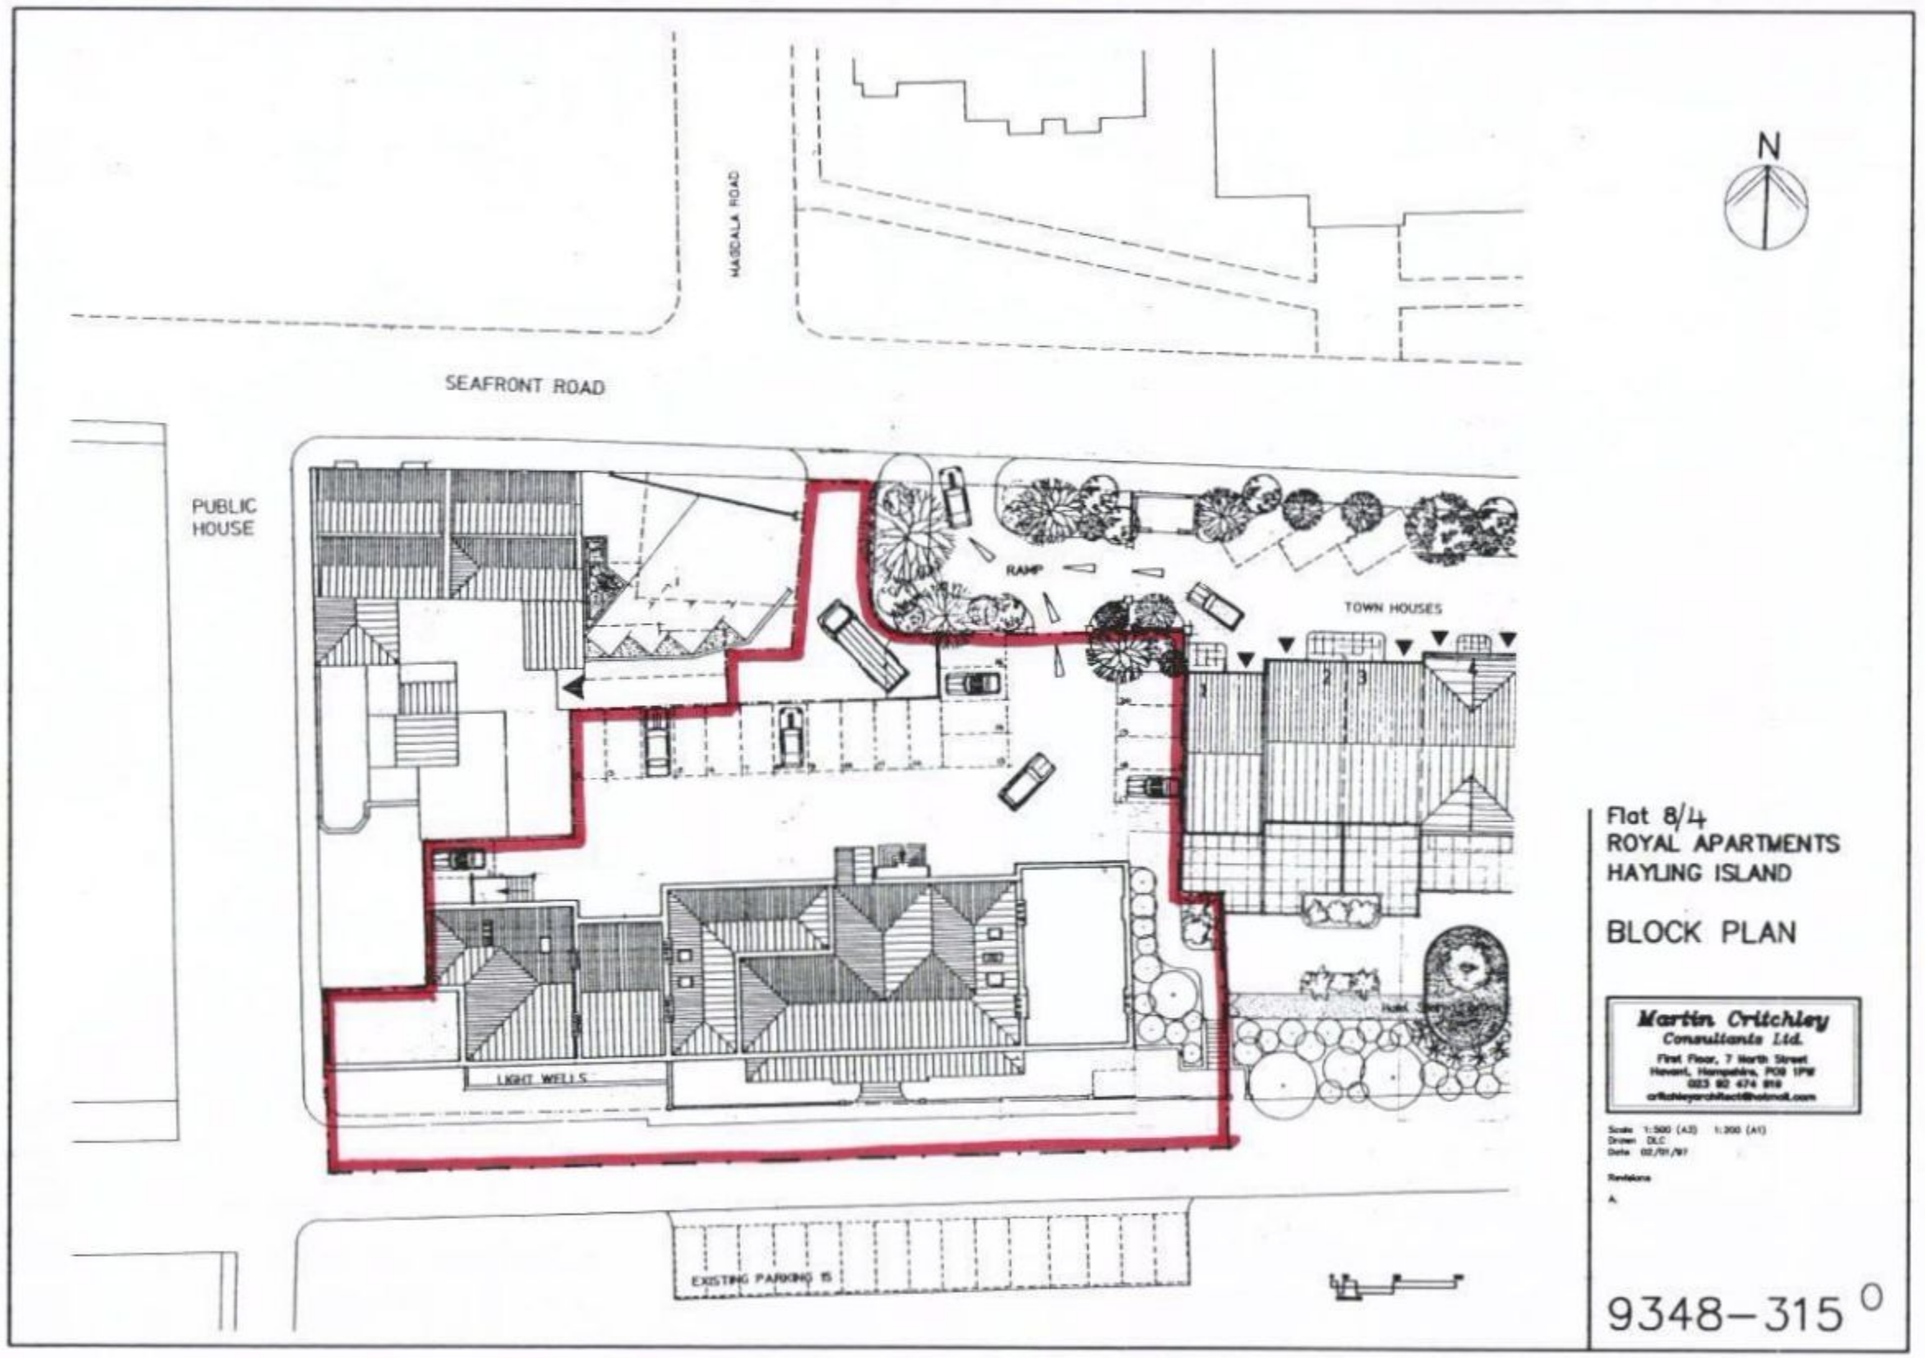

Flat 8/4
ROYAL APARTMENTS
HAYLING ISLAND

BLOCK PLAN

Martin Critchley
Consultants Ltd.
First Floor, 7 North Street
Havant, Hampshire, PO9 1PW
023 92 474 898
crltchleyarchitect@hotmail.com

Scale 1:500 (A3) 1:200 (A1)
Drawn DLC
Date 02/11/11

Revisions
A.

9348–315 0

HAVANT BOROUGH COUNCIL
11 NOV 2011
RECEIVED