



North Elevation
SCALE 1:100

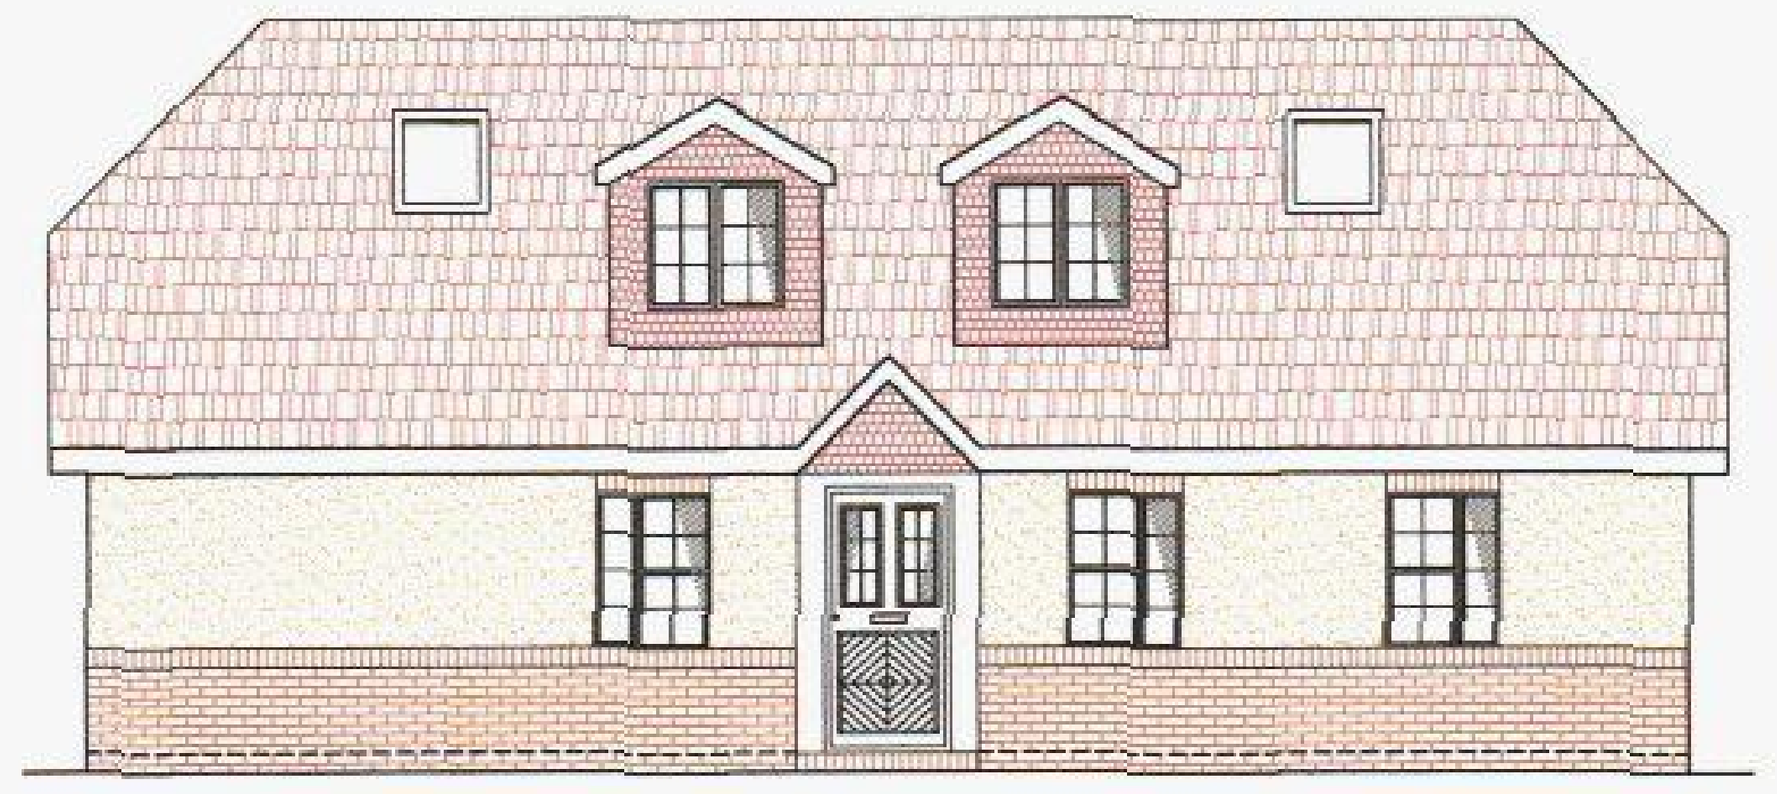

East Elevation
SCALE 1:100




South Elevation
SCALE 1:100

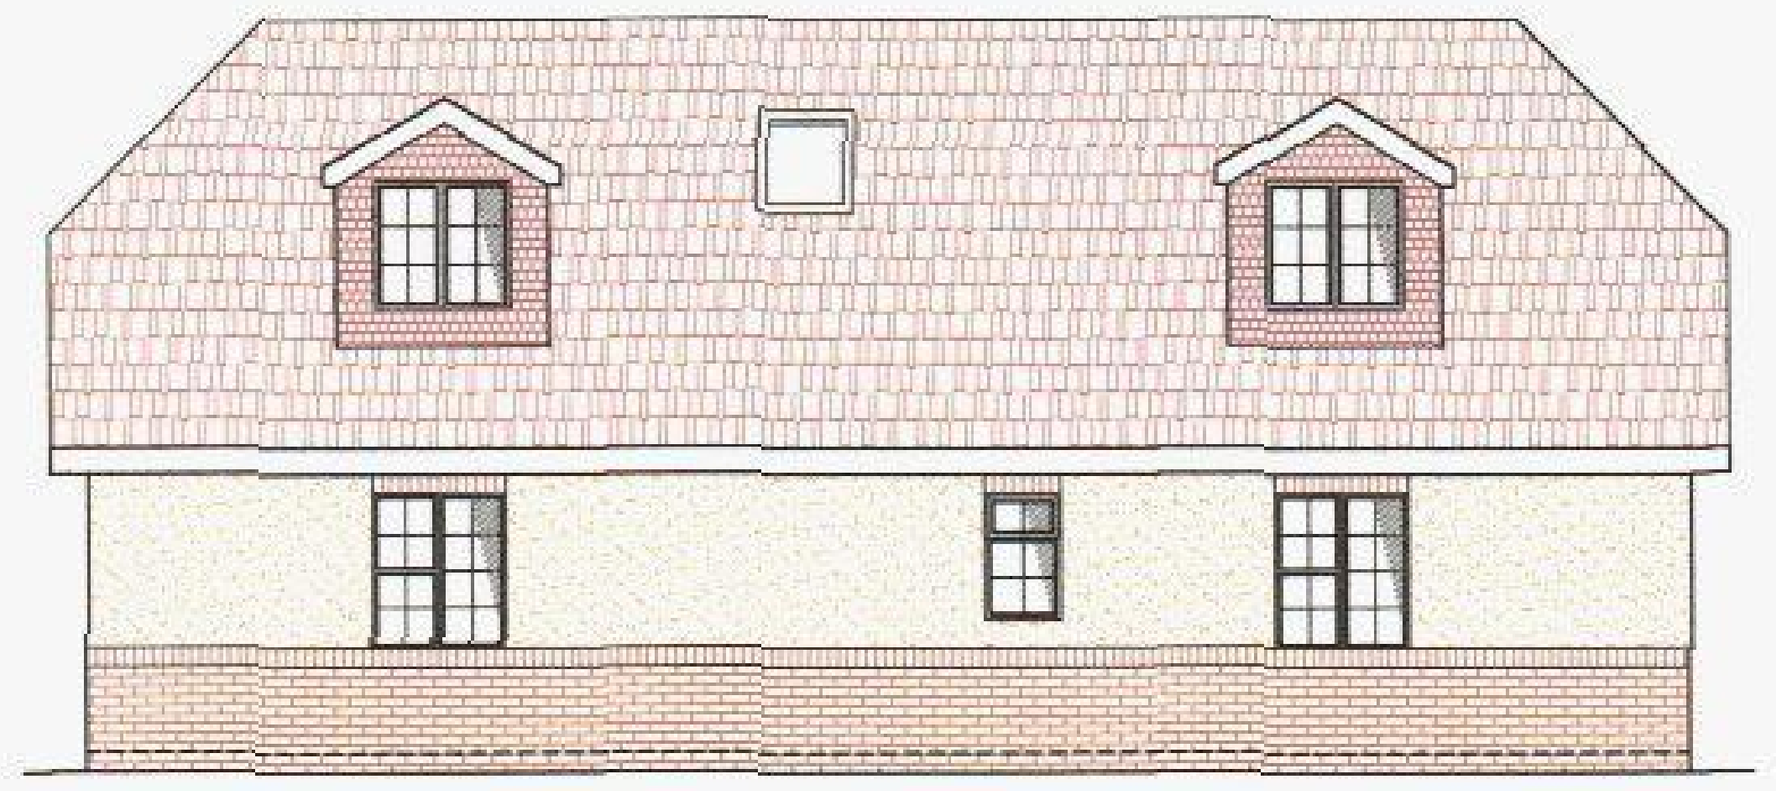

West Elevation
SCALE 1:100

No 2: GIA 131.5 m2

- *Kitchen/Breakfast*
- *Utility*
- *Lounge*
- *Garage*
- *Bathroom*
- *Master bedroom*
- *En-suite*
- *Double bedroom*
- *En-suite*

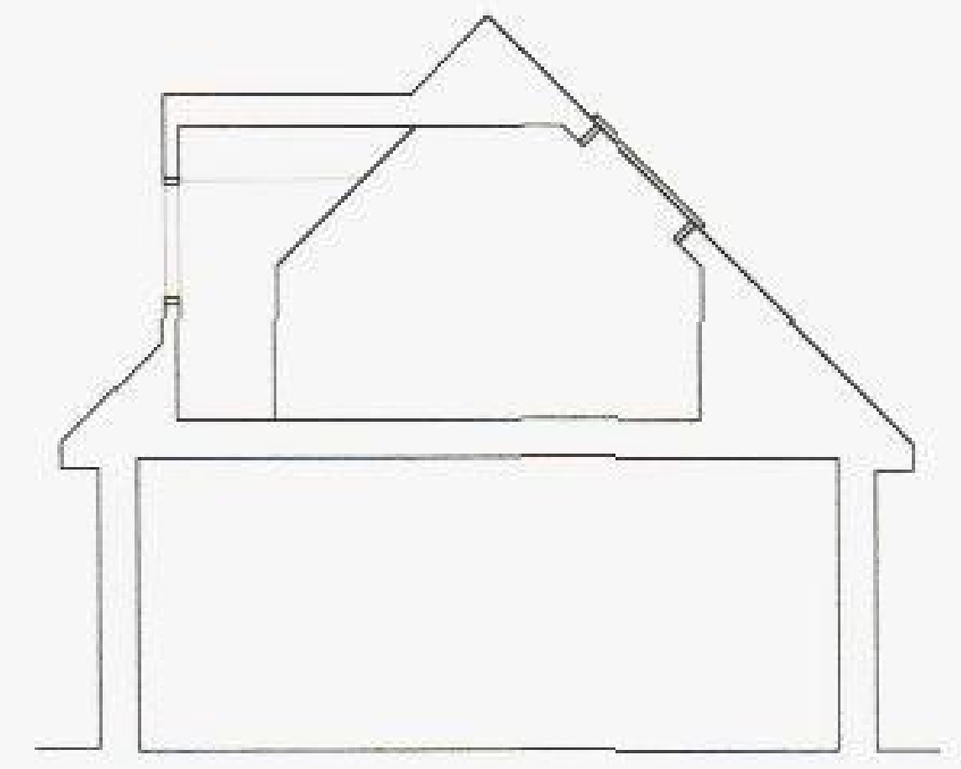


Section C
SCALE 1:100




Ordnance Survey (c) Crown Copyright 2010. All rights reserved. Licence number 100020449

Site Location Plan
SCALE 1:1000

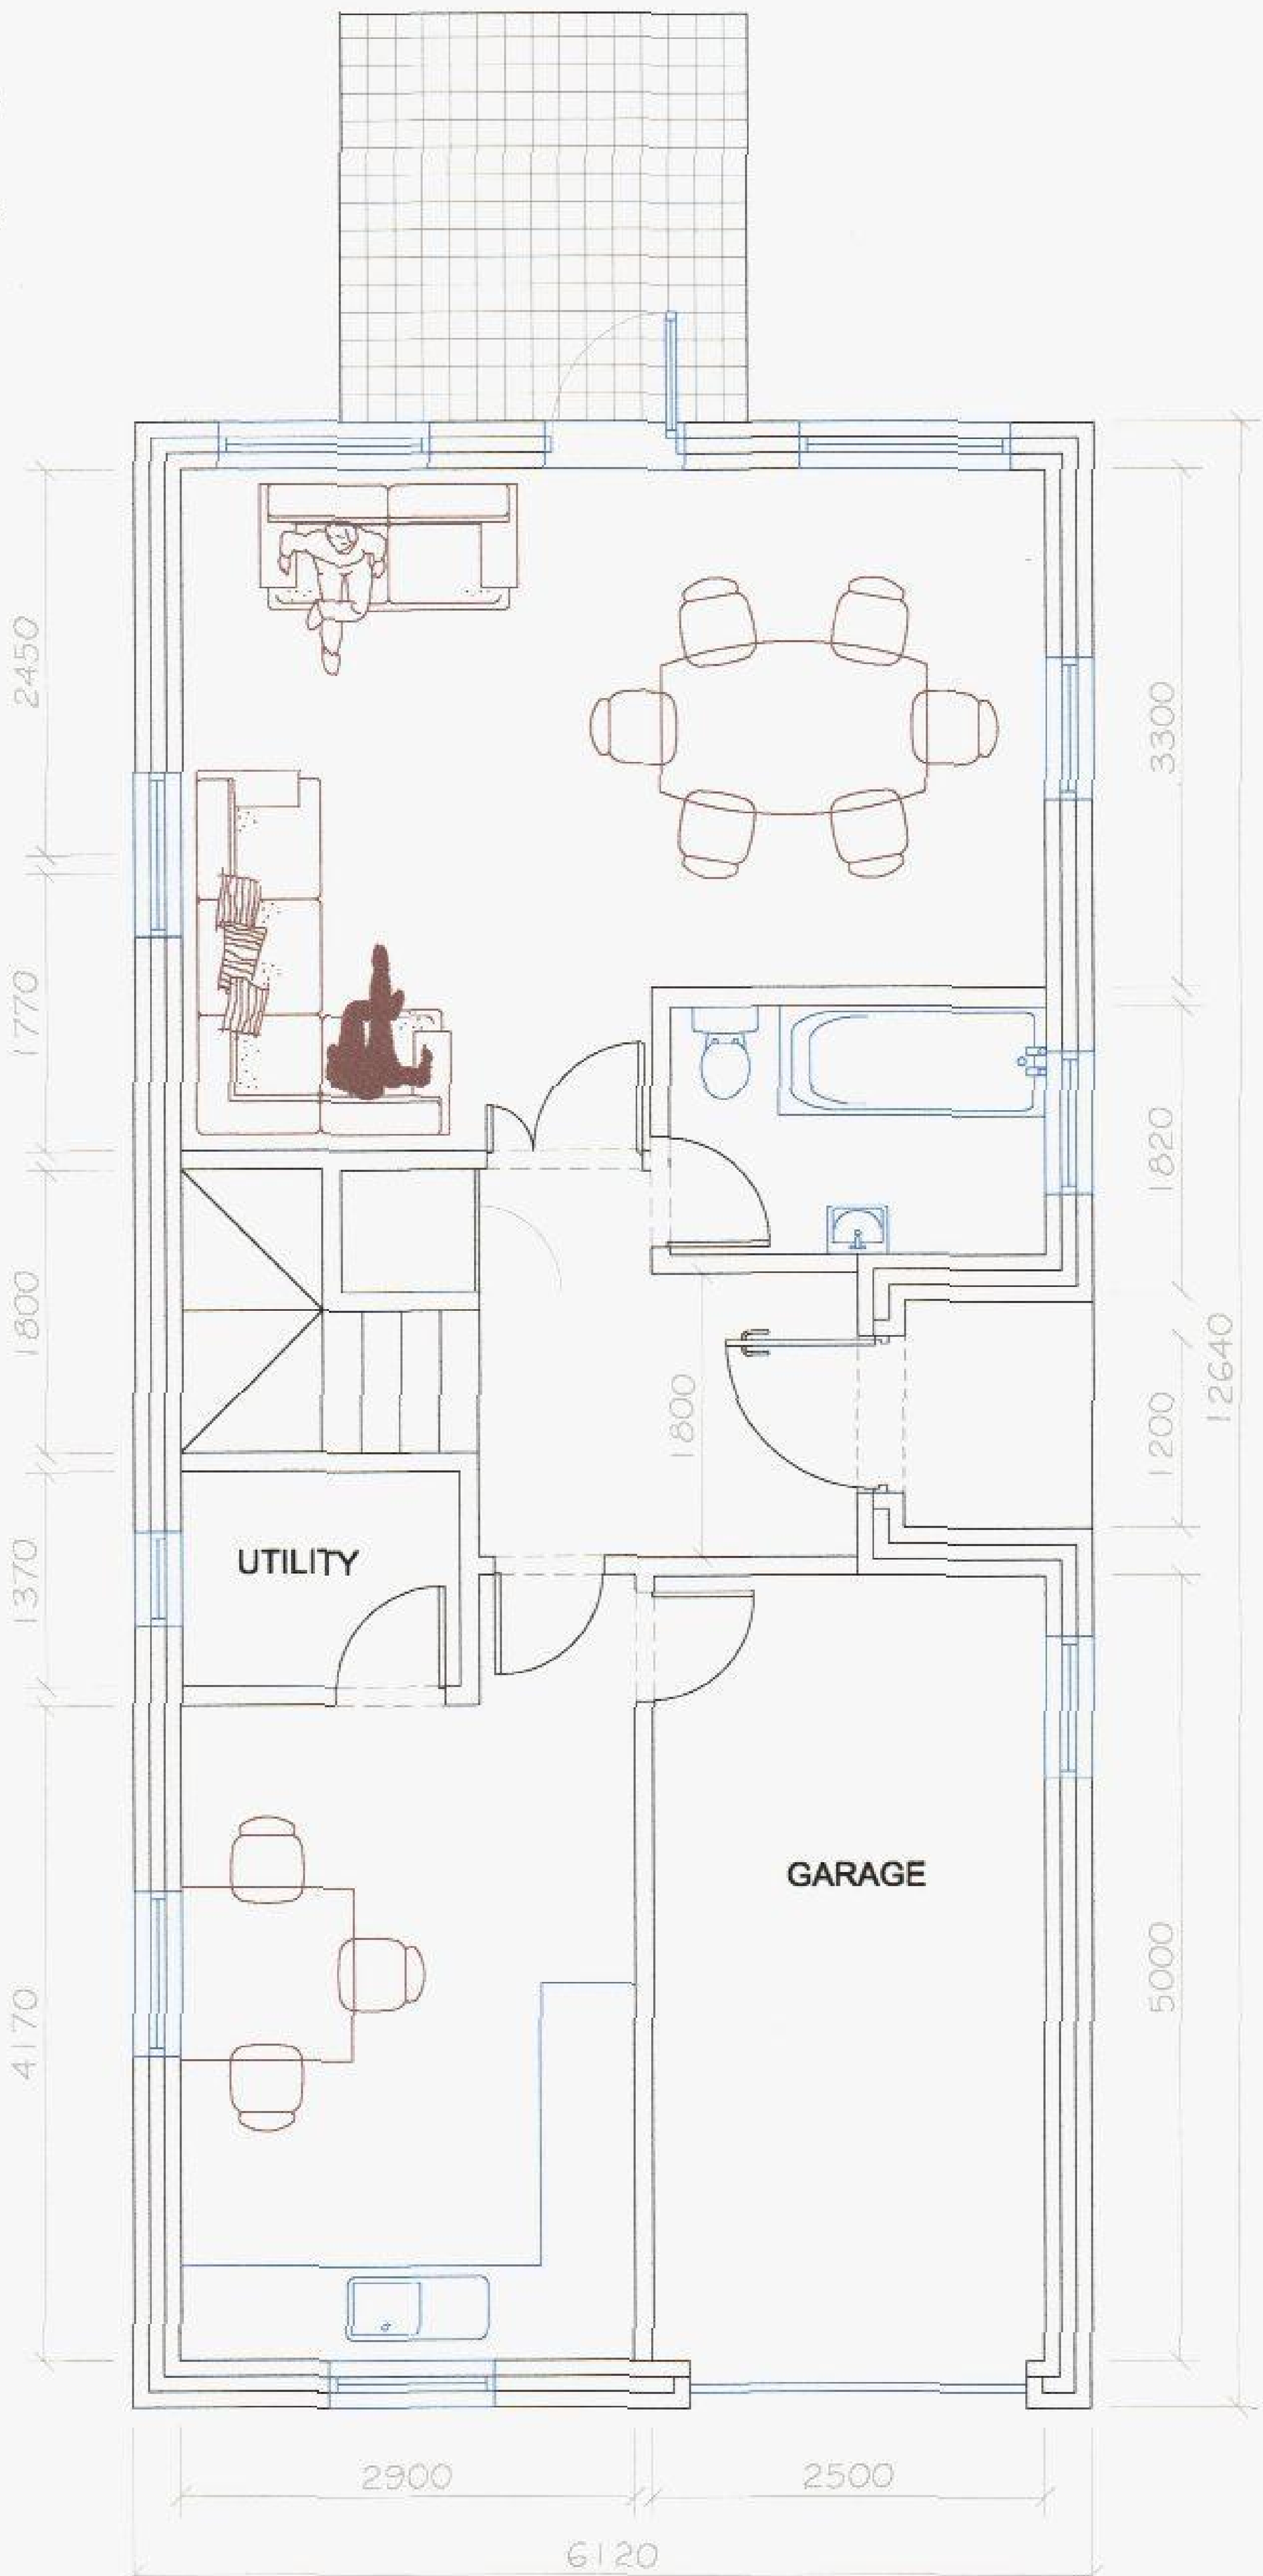

Ground Floor Plan
SCALE 1:50

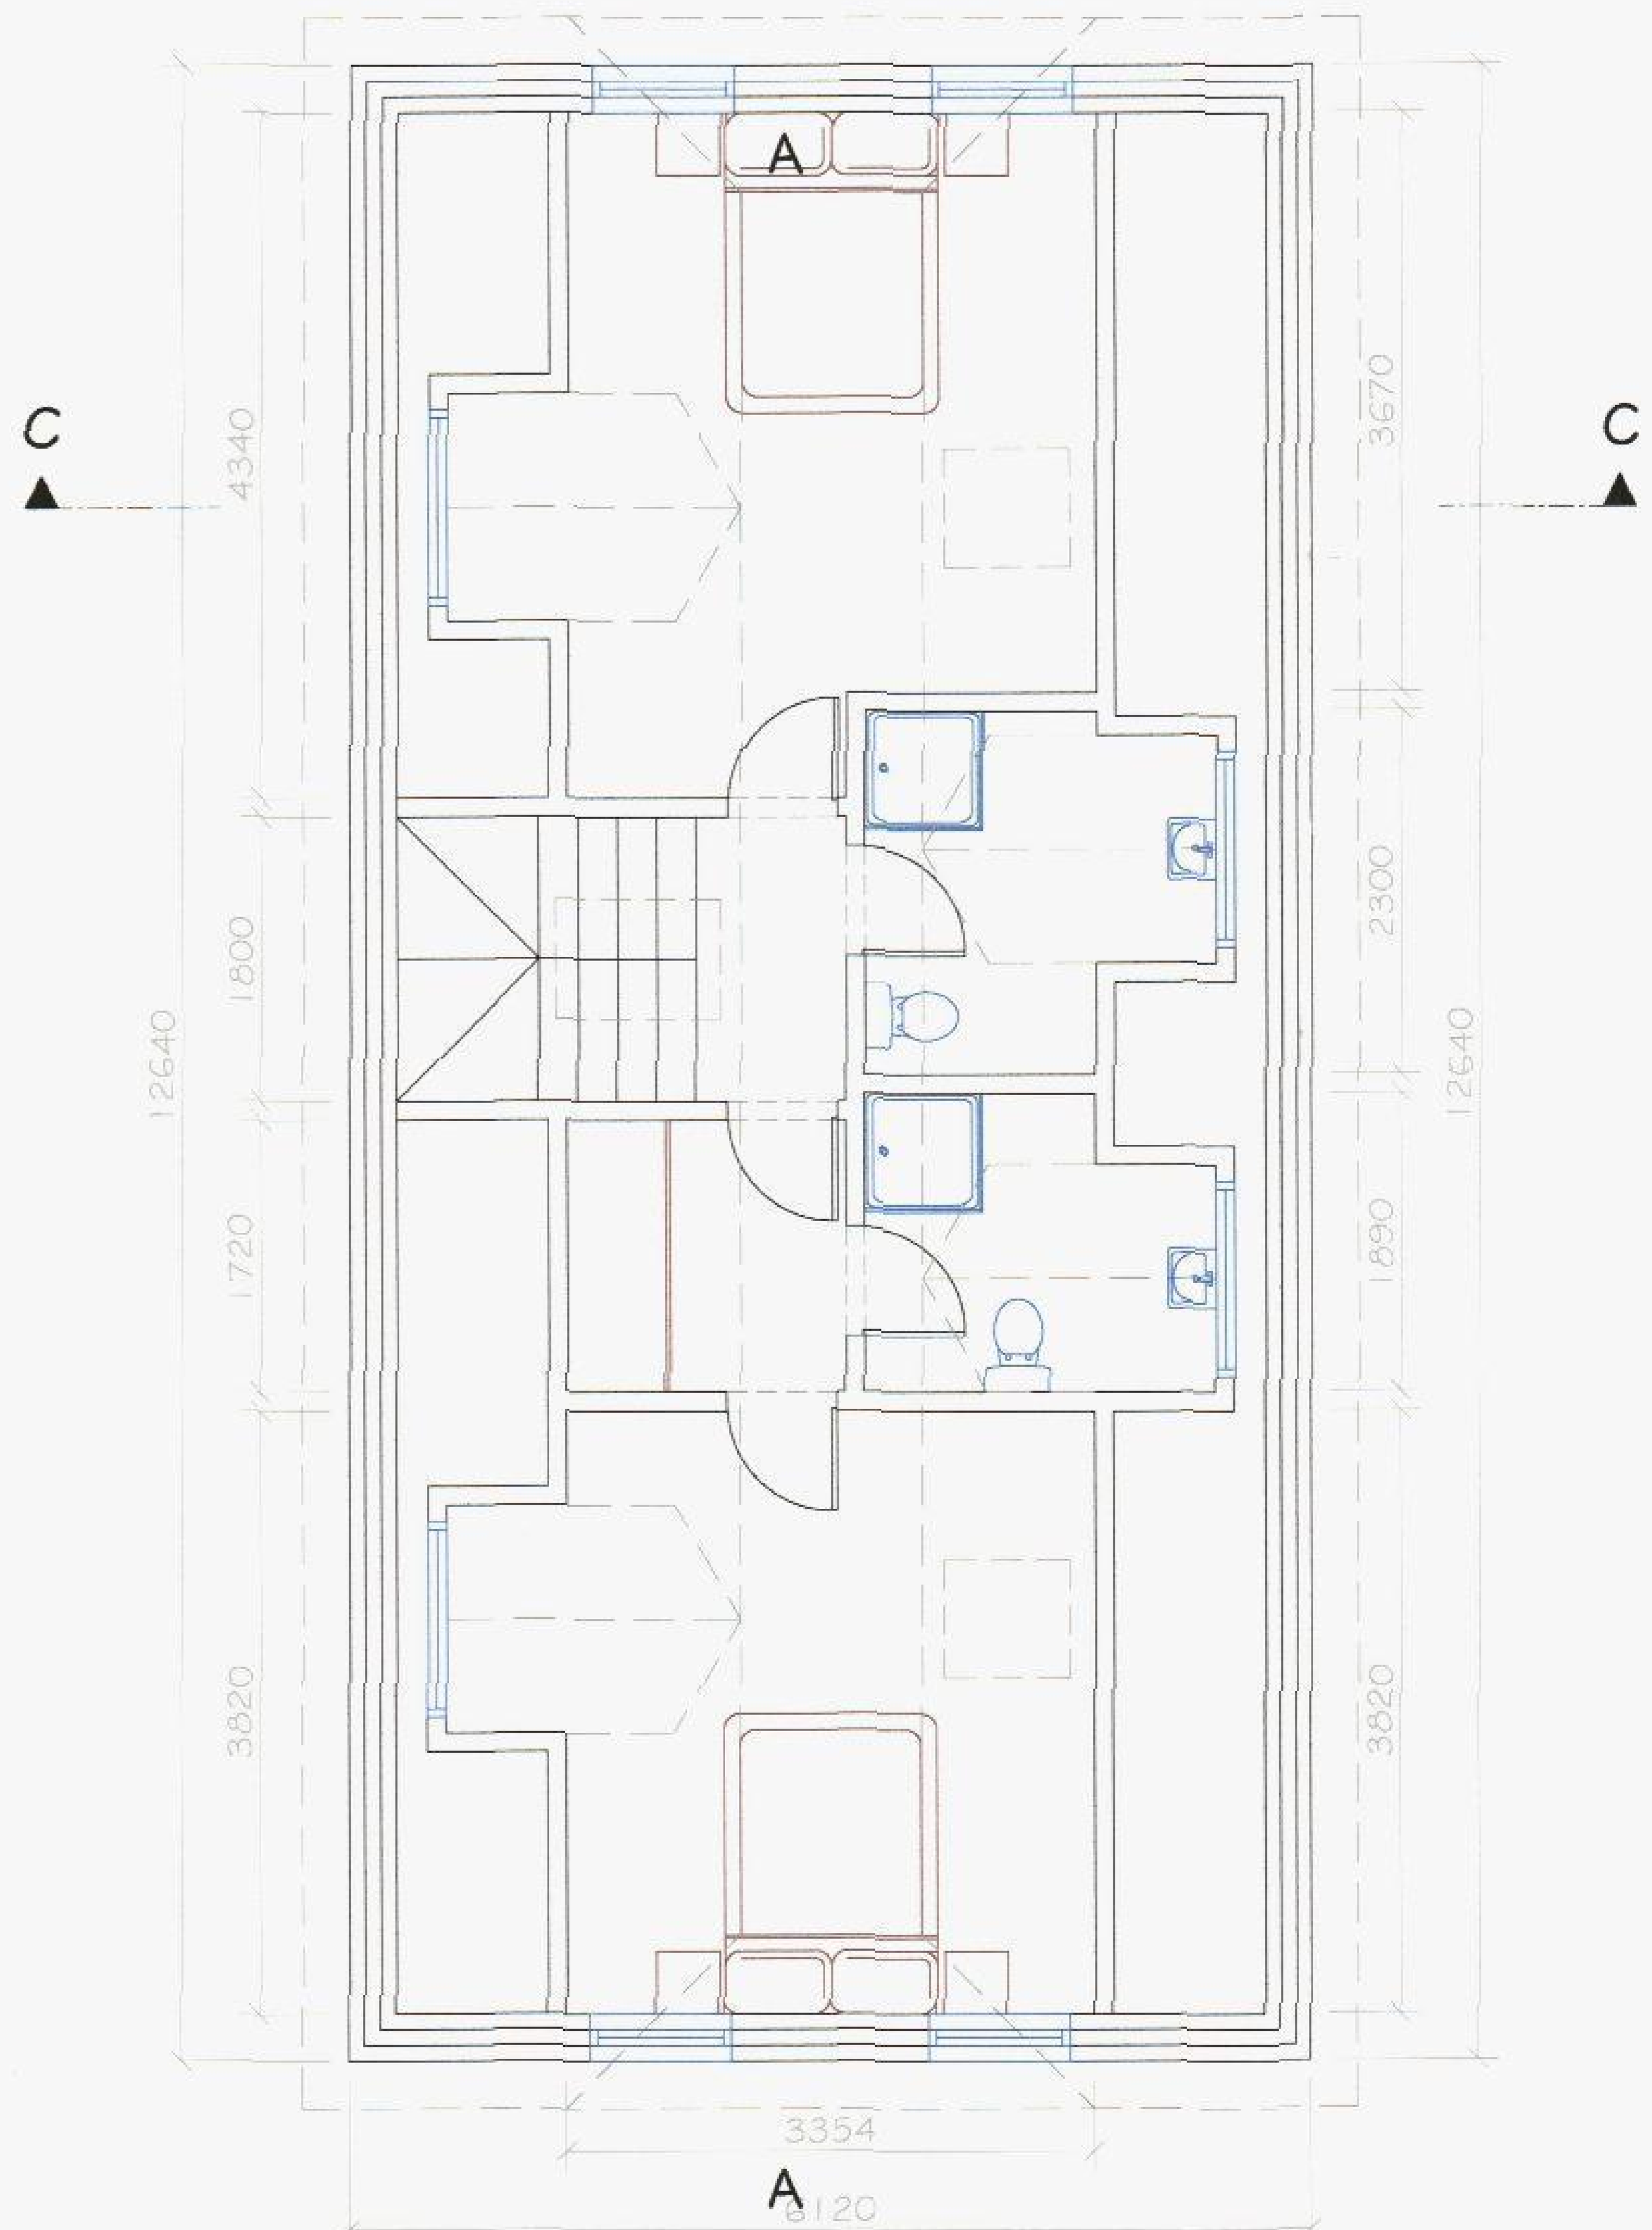

First Floor Plan
SCALE 1:50

NOTES

This drawing is the property of McAndrew Martin and must not be reproduced in part or whole or used for the execution of works without their permission.

All dimensions to be checked on site prior to commencement of any construction works and McAndrew Martin notified of any discrepancy via the Supervising Officer.

Figured dimensions are to be used in preference to scaled dimensions. However for Planning purposes scaling is permitted.

No deviation from this drawing will be permitted without the express consent of McAndrew Martin via the Supervising officer.

All works are to comply with the current edition of the Building Regulations and British Standards.

CLIENT
Mr D. Ness
13 Hilltop Crescent
Widley
Portsmouth
Hants PO6 1BB

PROJECT
Feasability Study
1 The Thickett
Widley
Portsmouth
Hants
PO7 5JL

HAVANT BOROUGH COUNCIL
DEVELOPMENT CONTROL
26 MAY 2011
RECEIVED

DRAWING TITLE
Proposed Plans and Elevations - PLOT 2

DATE	DRAWN BY
19.04.2011	DMV
SCALE	CHECKED BY
1:50, 1:100, 1:1000 @ A1	WM

AMENDMENTS	DATE	CHECKED BY

DRAWING NO.	REVISION
111/P/28.02	B1

McANDREW MARTIN
CHARTERED SURVEYORS
ONE LINKS HOUSE
FAIRWAY BUSINESS CENTRE
DUNDAS LANE
PORTSMOUTH
HAMPSHIRE
PO3 5BL
TEL. 023 9269 7193
FAX. 023 9266 4678
office@mcandrewmartin.com
RICS
ISO 9001 Registered
Chartered Building Consultancy
WWW.MCANDREWMARTIN.COM