

PERMIT

PROPOSED ALTERATIONS AND ADDITIONS.
36, STAUNTON AVENUE, HAYLING ISLAND, HANTS.
FOR MR I. COLLIER.

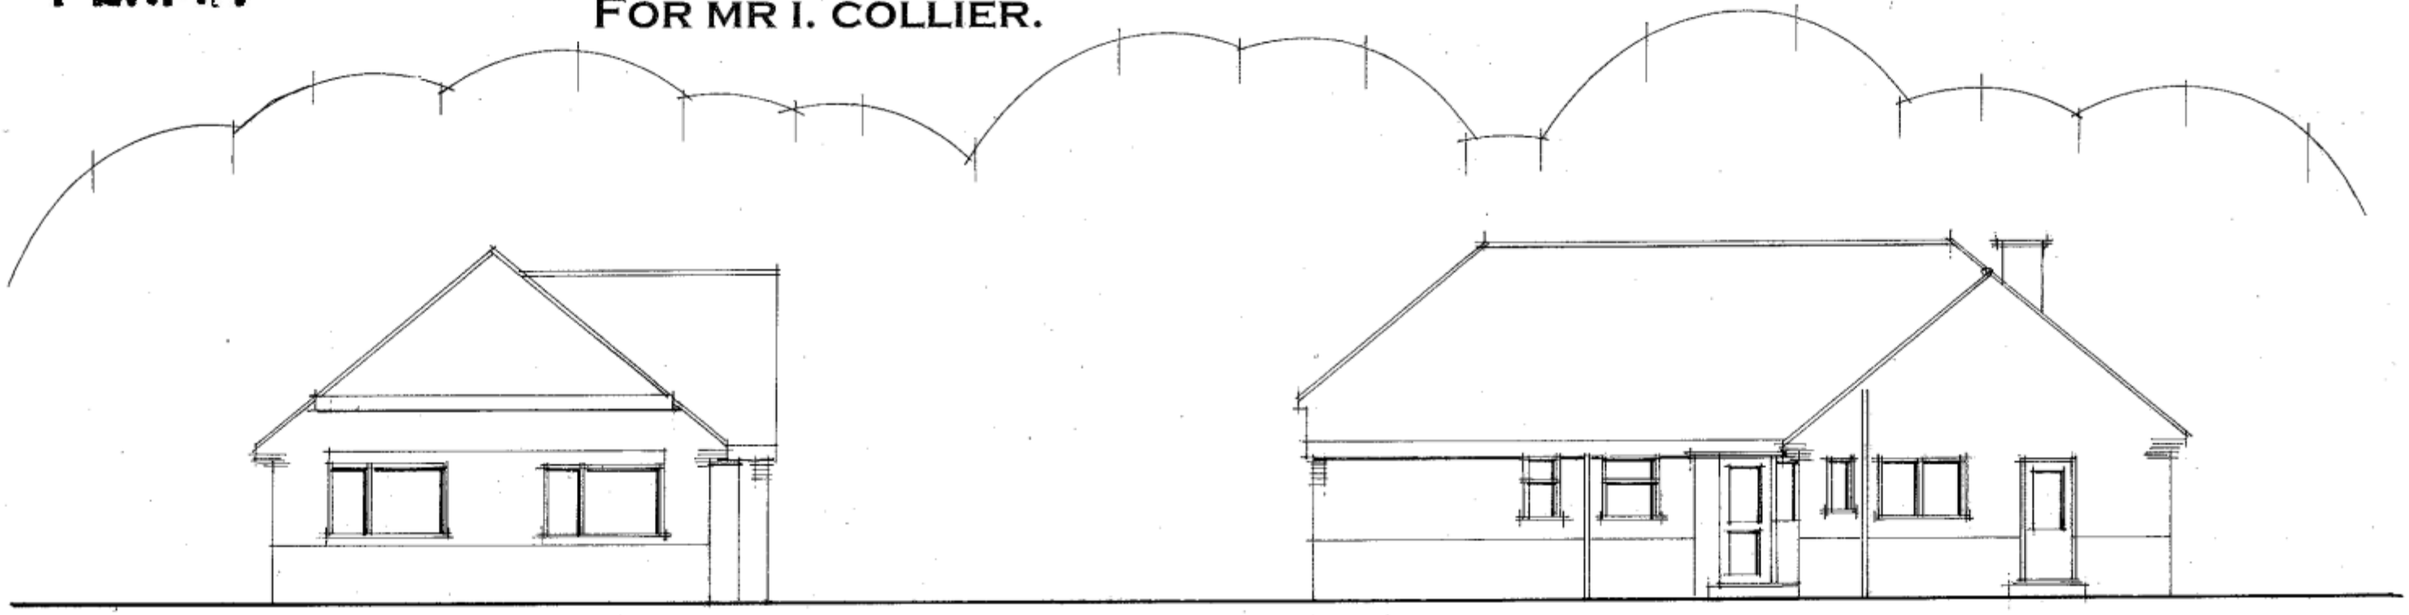

front

side

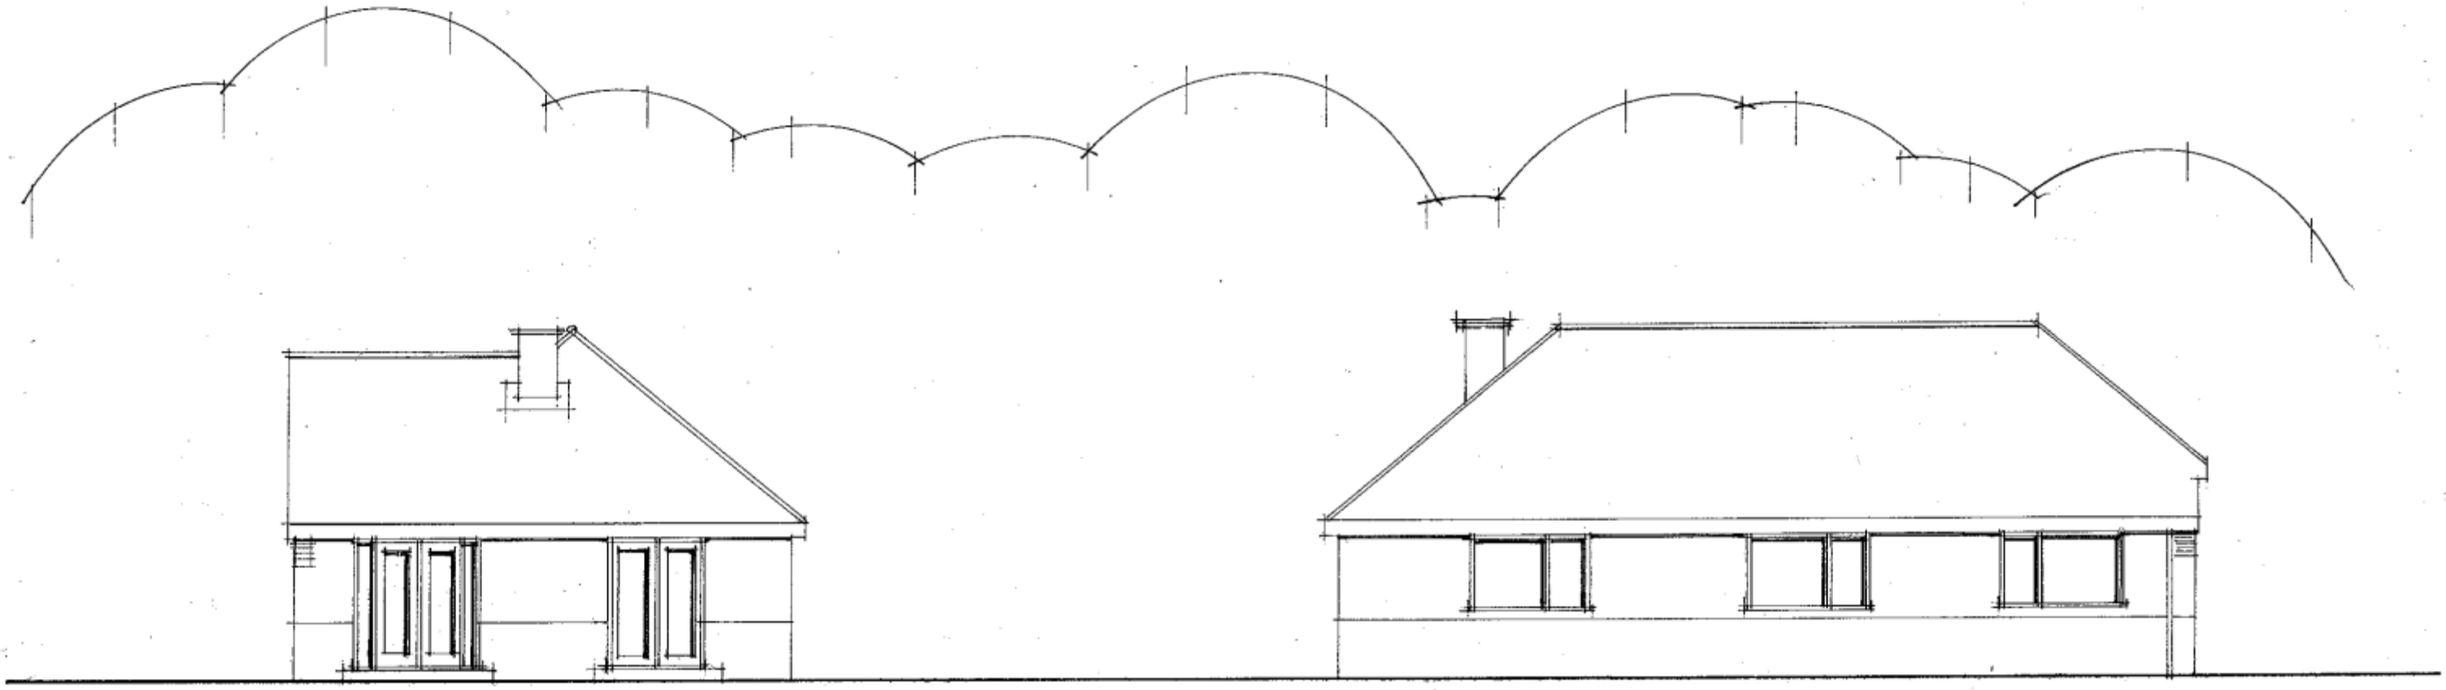

rear

side

date nov 2011
scale 1·100

EXISTING ELEVATIONS

PETER J. WALKER MRICS
CHARTERED SURVEYOR
182 SEAFRONT, HAYLING ISLAND, HANTS
PO11 9 AN

TEL : 02392 467571