PERMIT

This drawing is the copyright of the Architect and must not be reproduced without permission, except by the Local Planning Authority for planning purposes.

Figured dimensions to be taken in preference to scaled.
Dimensions to be checked on site before work commences.
No deviation from this drawing will be permitted without the prior written consent of the Architect.
Ground floor slabs, foundations, structure, etc., and all work below ground is shown provisionally and inspection of ground conditions is essential prior to work commencing.
Reassessment is essential when the ground conditions are apparent and redesign may be necessary in the light of soil conditions found.
The responsibility for establishing the soil and subsoil conditions rests with the Contractor.

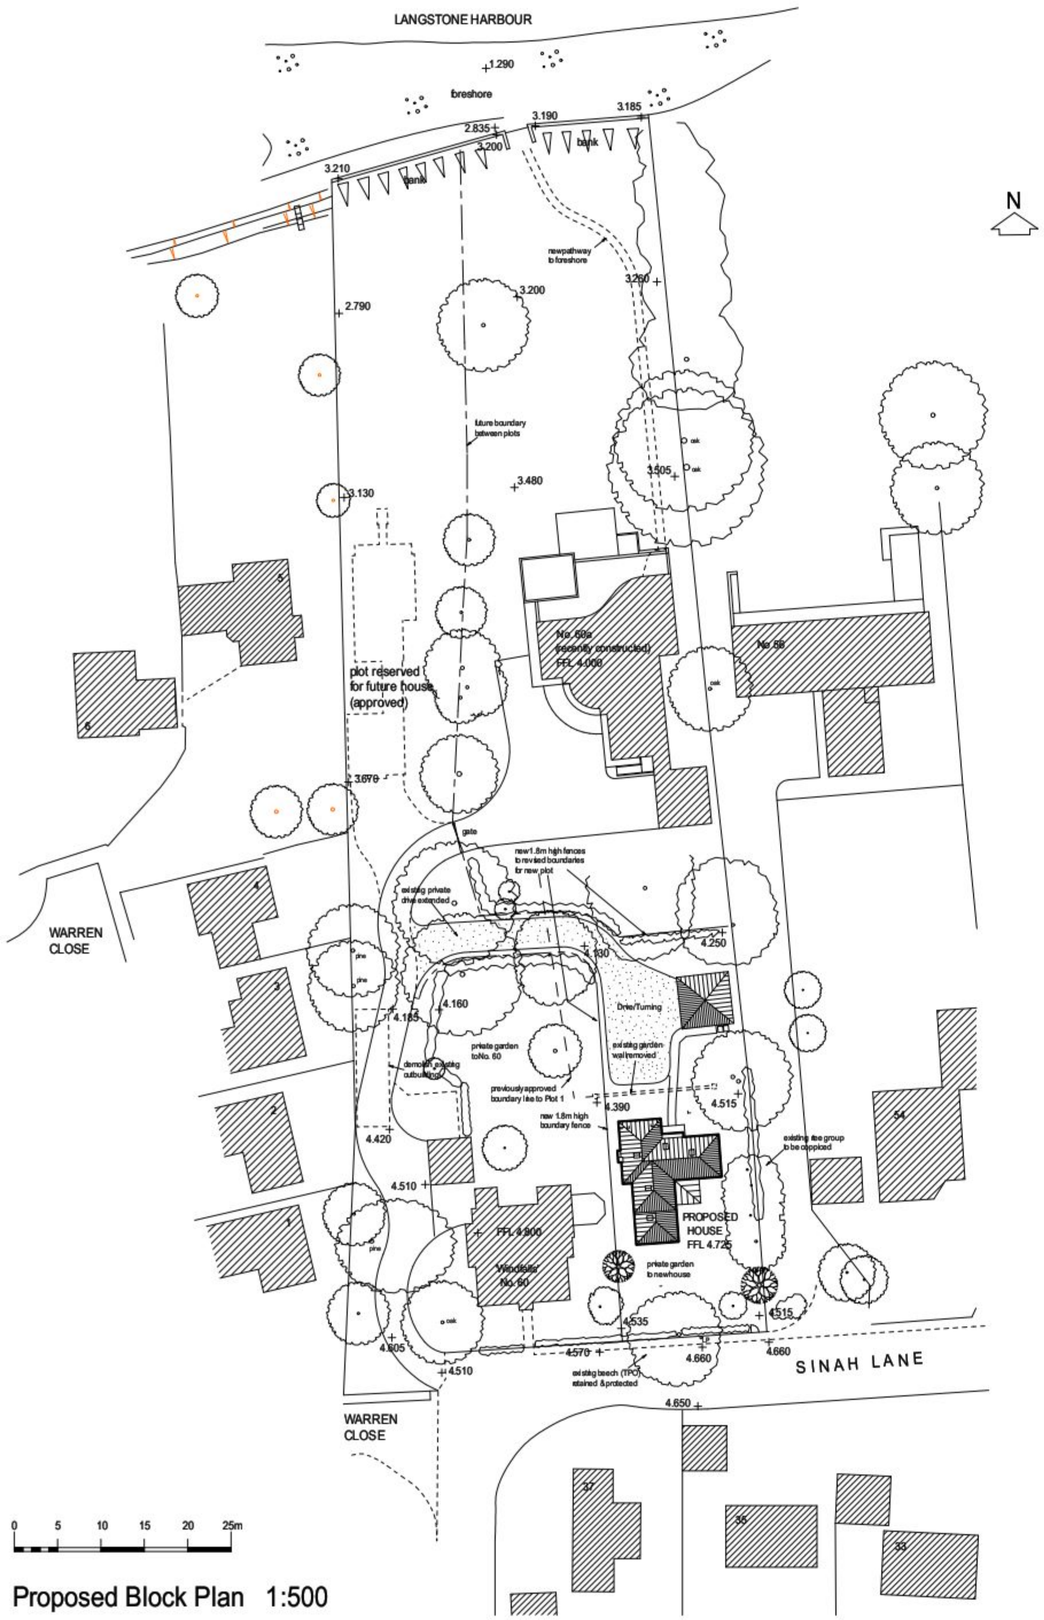

Proposed Block Plan 1:500

+4.490 Indicates existing level related to Ordnance Datum

indicates existing tree to be retained & protected

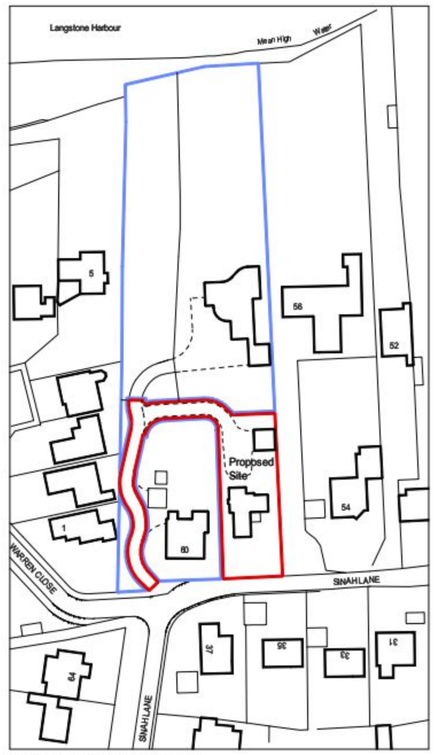

Crown Copyright 2009. All rights reserved. Licence number 100020449

Location Plan 1:1250

N

revisions	date

drawing	drawing no. / rev.	date	scale(s)	sheet size
PROPOSED BLOCK PLAN & LOCATION PLAN	2717/220	DEC 2011	1:500/1250	A2

client: N P SLYDELL

project: PROPOSED DETACHED HOUSE (HOUSE 3) ADJACENT TO 'WINDFALLS', 60 SINAH LANE HAYLING ISLAND, HAMPSHIRE PO11 0HH

Jeffrey Douglas Chartered Architect
114 Havant Road ▪ Hayling Island ▪ Hampshire ▪ PO11 0LJ
Tel: (023) 9246 8889 ▪ E-mail: jd@jeffreydouglas.co.uk